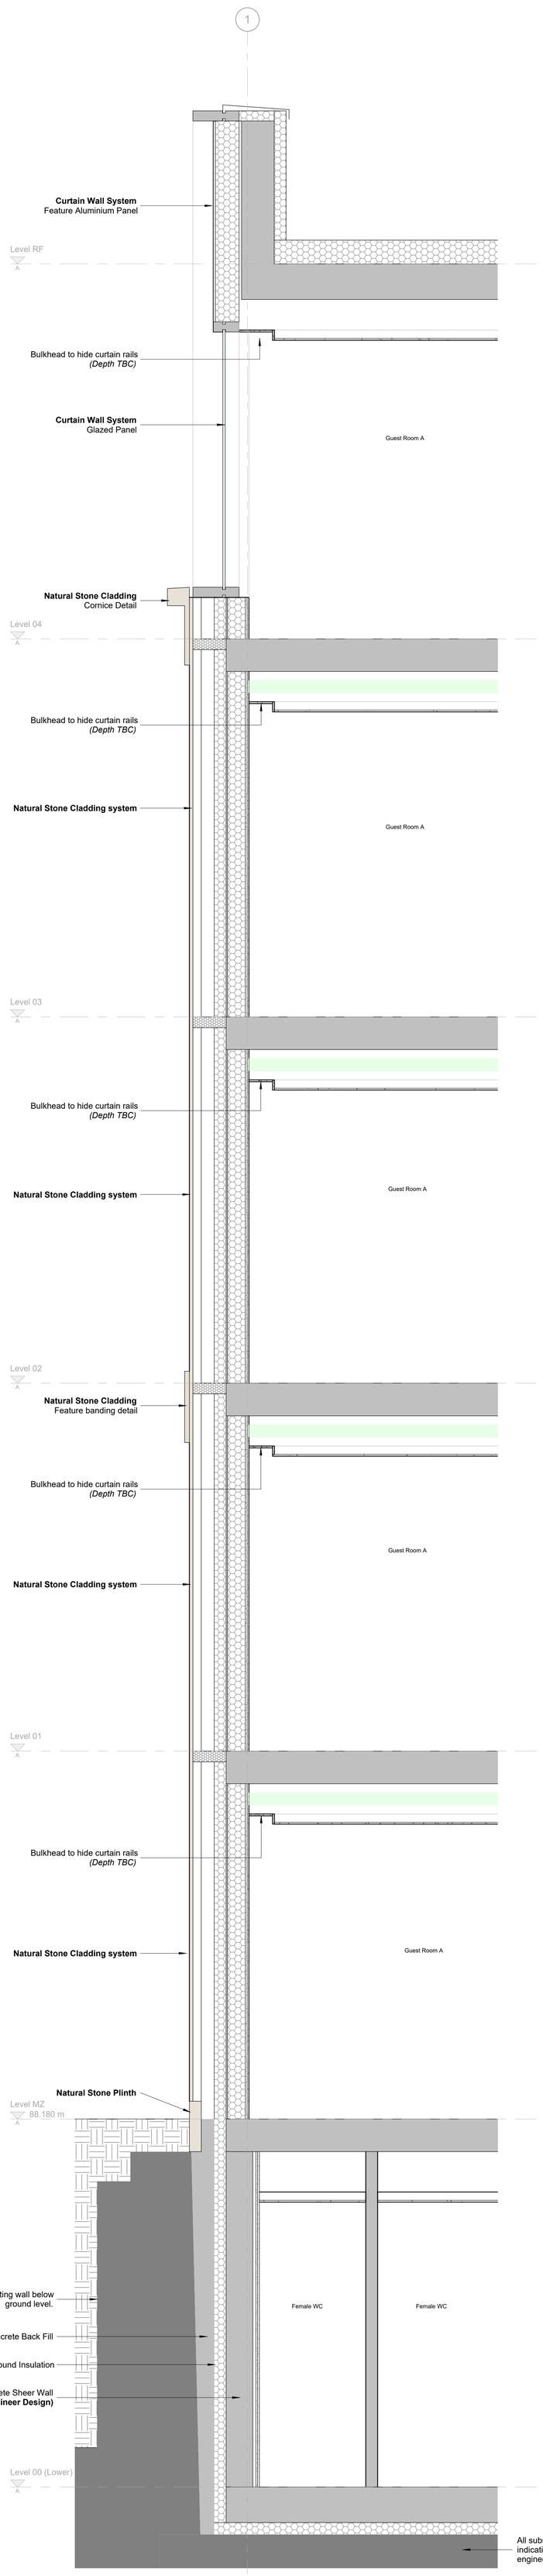

1-1 West Elevation Section 1-1

1 : 20

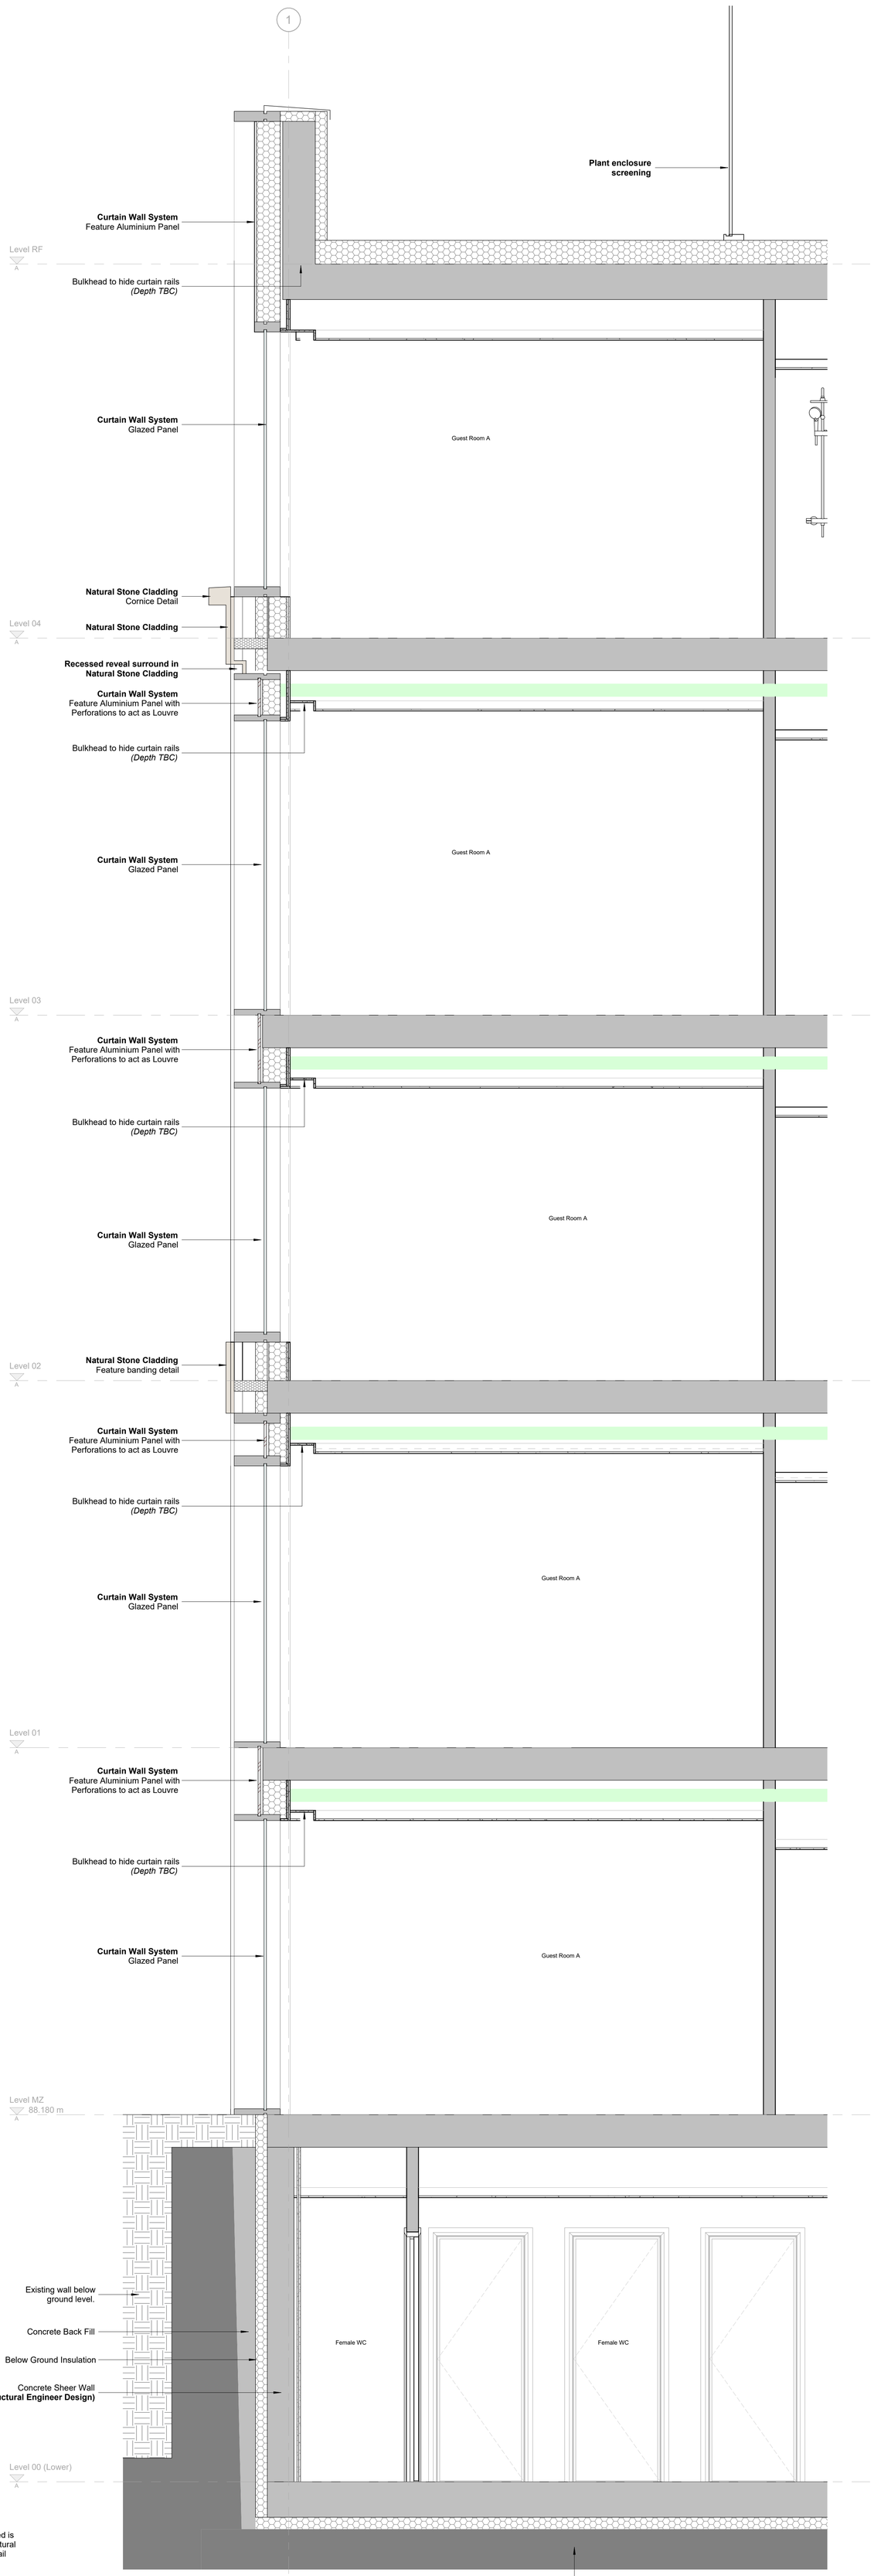

2-2 West Elevation Section 2-2

1 : 20

P2	Issued for Planning	22.04.2025	DR	MS
P1	Issued for Client Approval	16.04.2025	DR	MS
Rev	Description	Date	Dr by	App by

original by: DR
date created: 02/01/2025
Approved by: MS

AHR Architects Ltd
No.1 Aire Street
Leeds
LS1 4PR
United Kingdom

T +44(0)113 3858787
E leeds@ahr.co.uk
www.ahr.co.uk

client name: GMI Construction Group

project: George Hotel Refurbishment

drawing: West Elevation Plan & Section Details

computer file: I:\0.32.1.11\DEM_Profiles_Folder_redirection\daniel.ritson\Documents\Revit Files\Local Files\Revit 2024\L054-AHR-XX-01-XX-M-A-00001_daniel.ritson.rvt

plot date:

project number	scale	
2024.00373.000	1 : 20	@A0
drawing number	rev	issue status
L054-AHR-20-ZZ-ZZ-D-A-20306	P2	S2

This drawing is to be read in conjunction with all related drawings. All dimensions must be checked and verified on site before commencing any work or producing shop drawings. The originator should be notified immediately of any discrepancy.
This drawing is copyright and remains the property of AHR.