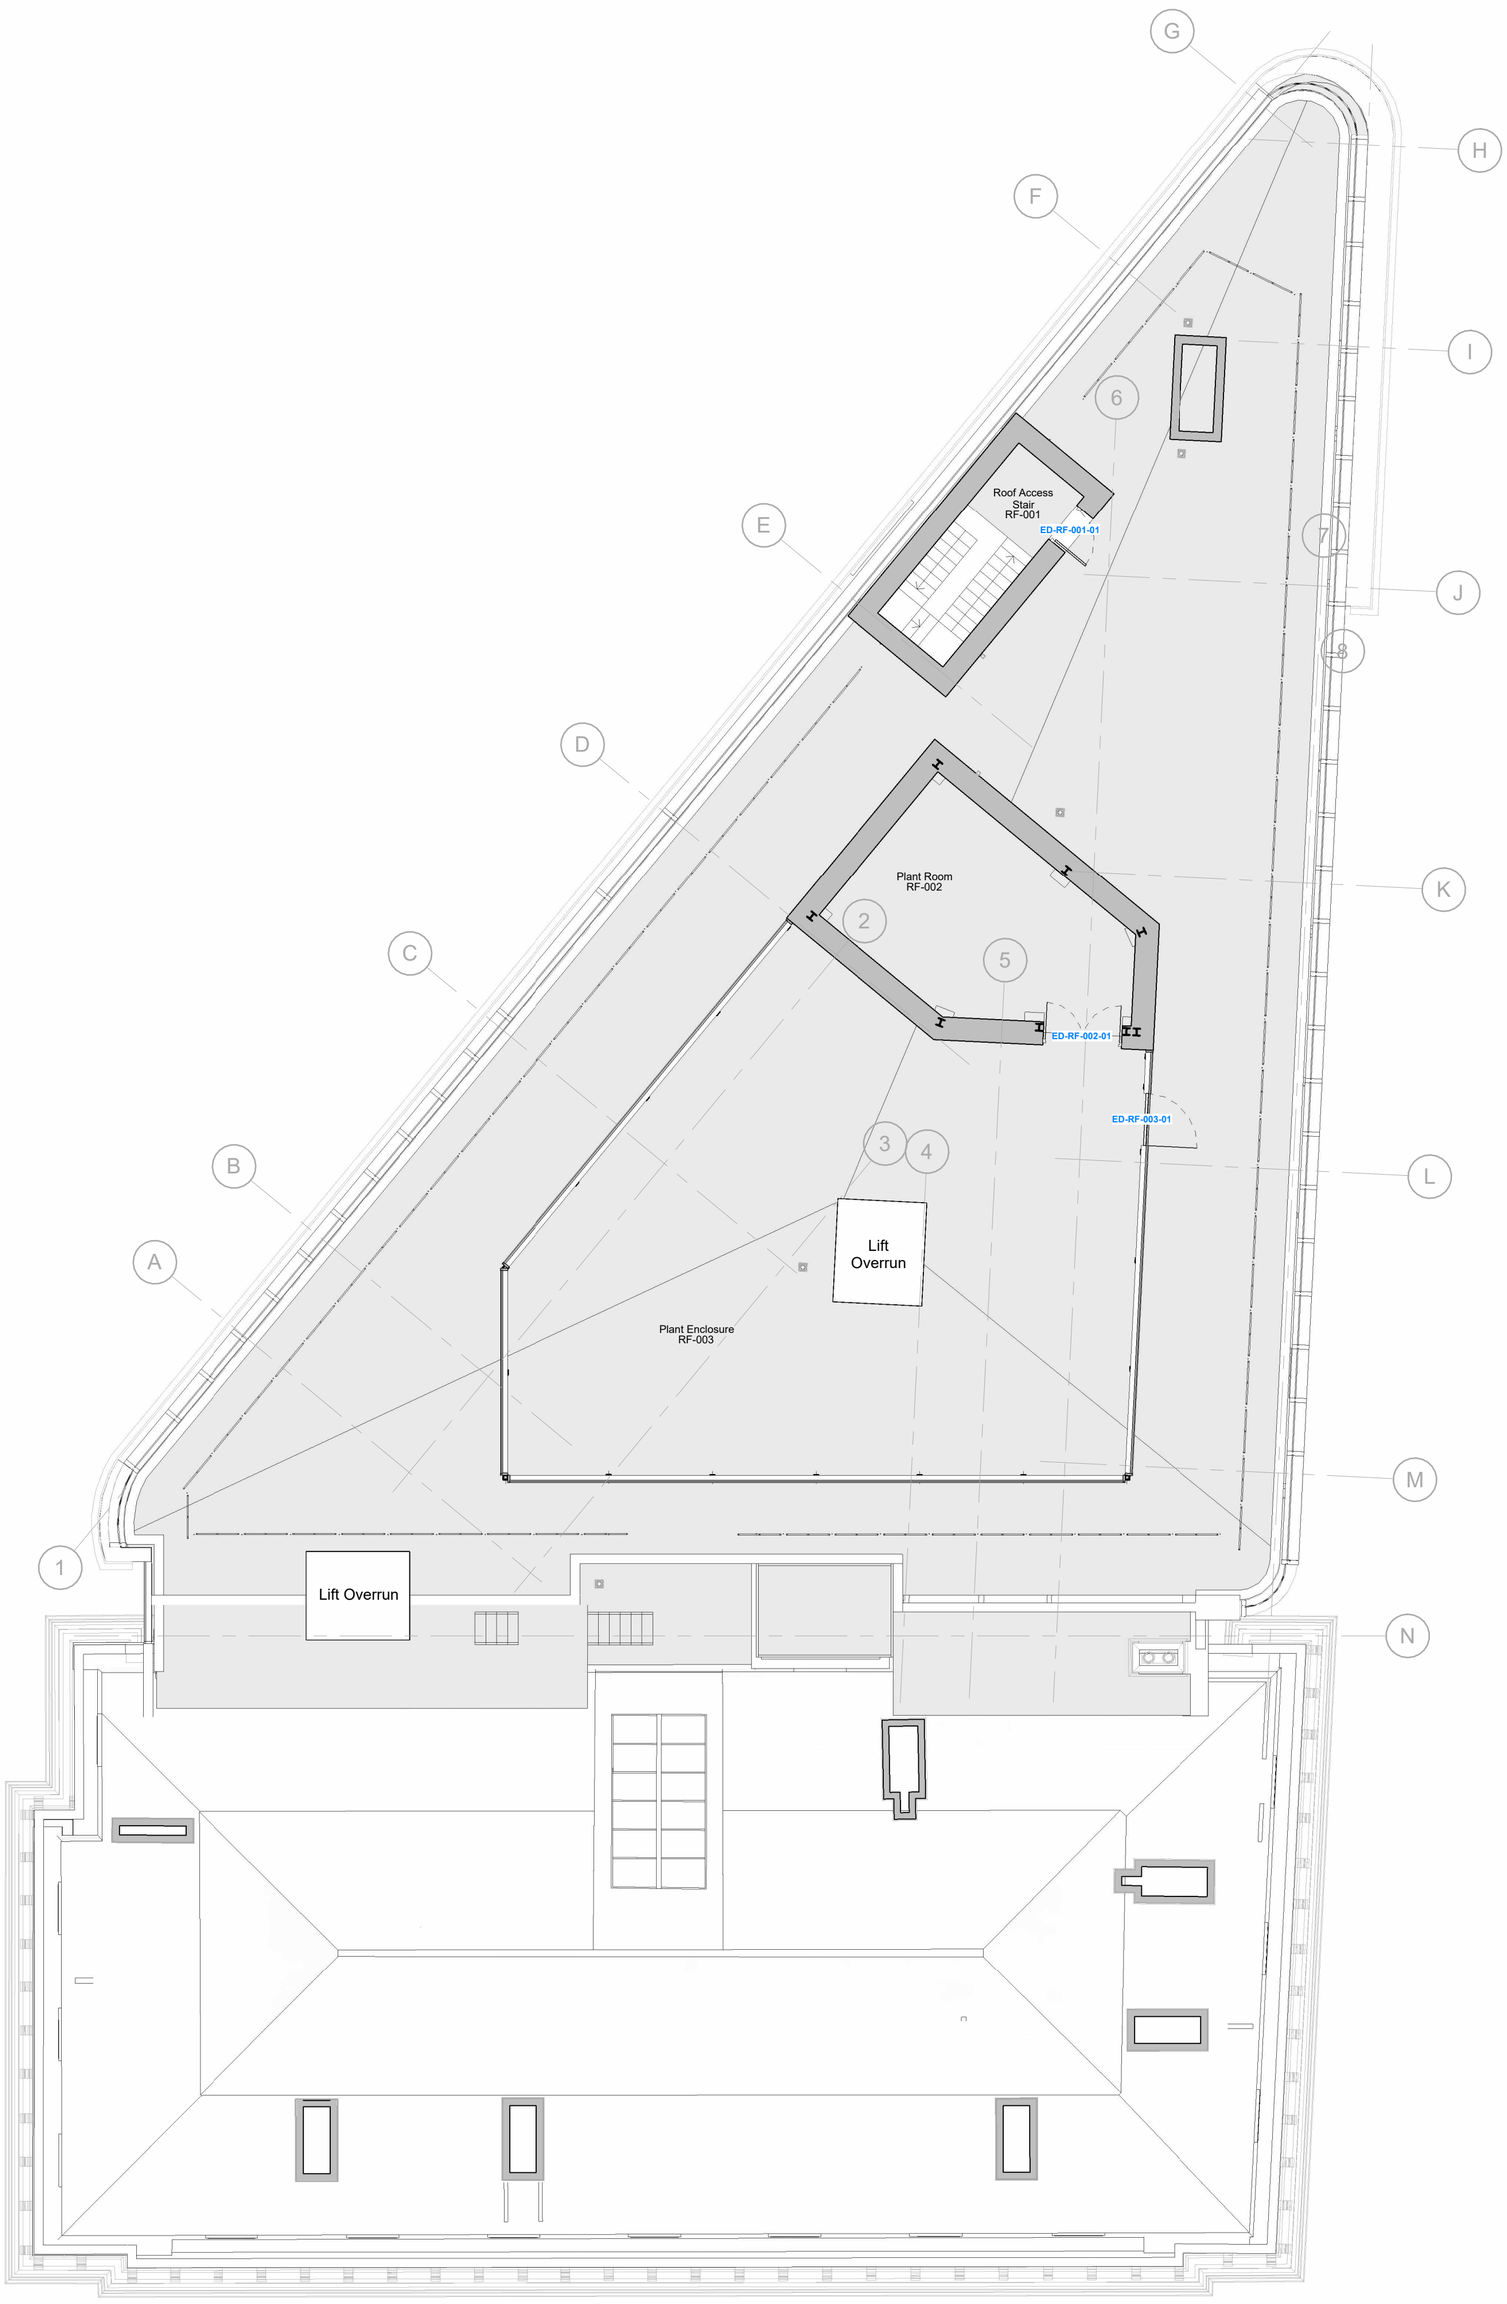

P1	Issued to LPA	30.06.2025	DR	MCS
Rev	Description	Date	Dr by	App by

original by	date created	approved by
Author	06/05/25	Approver

AHR Architects Ltd
No.1 Aire Street
Leeds
LS1 4PR
United Kingdom

T +44(0)113 3858787
E leeds@ahr.co.uk
www.ahr.co.uk

client name
GMI Construction Group

project
George Hotel Refurbishment

drawing
Level RF - Openings Reference Plan

computer file
\\10.32.1.11\DEM_Profiles_Folder_redirection\daniel.ritson\Documents\Revit Files\Local Files\Revit 2024\L054-AHR-ZZ-ZZ-ZZ-M-A-00001 - Architecture_daniel.ritson.rvt

plot date

project number	scale	
2024.00373.000	1 : 100	@A1

drawing number	rev	issue status
L054-AHR-30-ZZ-RF-D-A-30007	P1	

This drawing is to be read in conjunction with all related drawings. All dimensions must be checked and verified on site before commencing any work or producing shop drawings. The originator should be notified immediately of any discrepancy.
This drawing is copyright and remains the property of AHR.

RF

Level RF - Openings Reference Plan

1 : 100