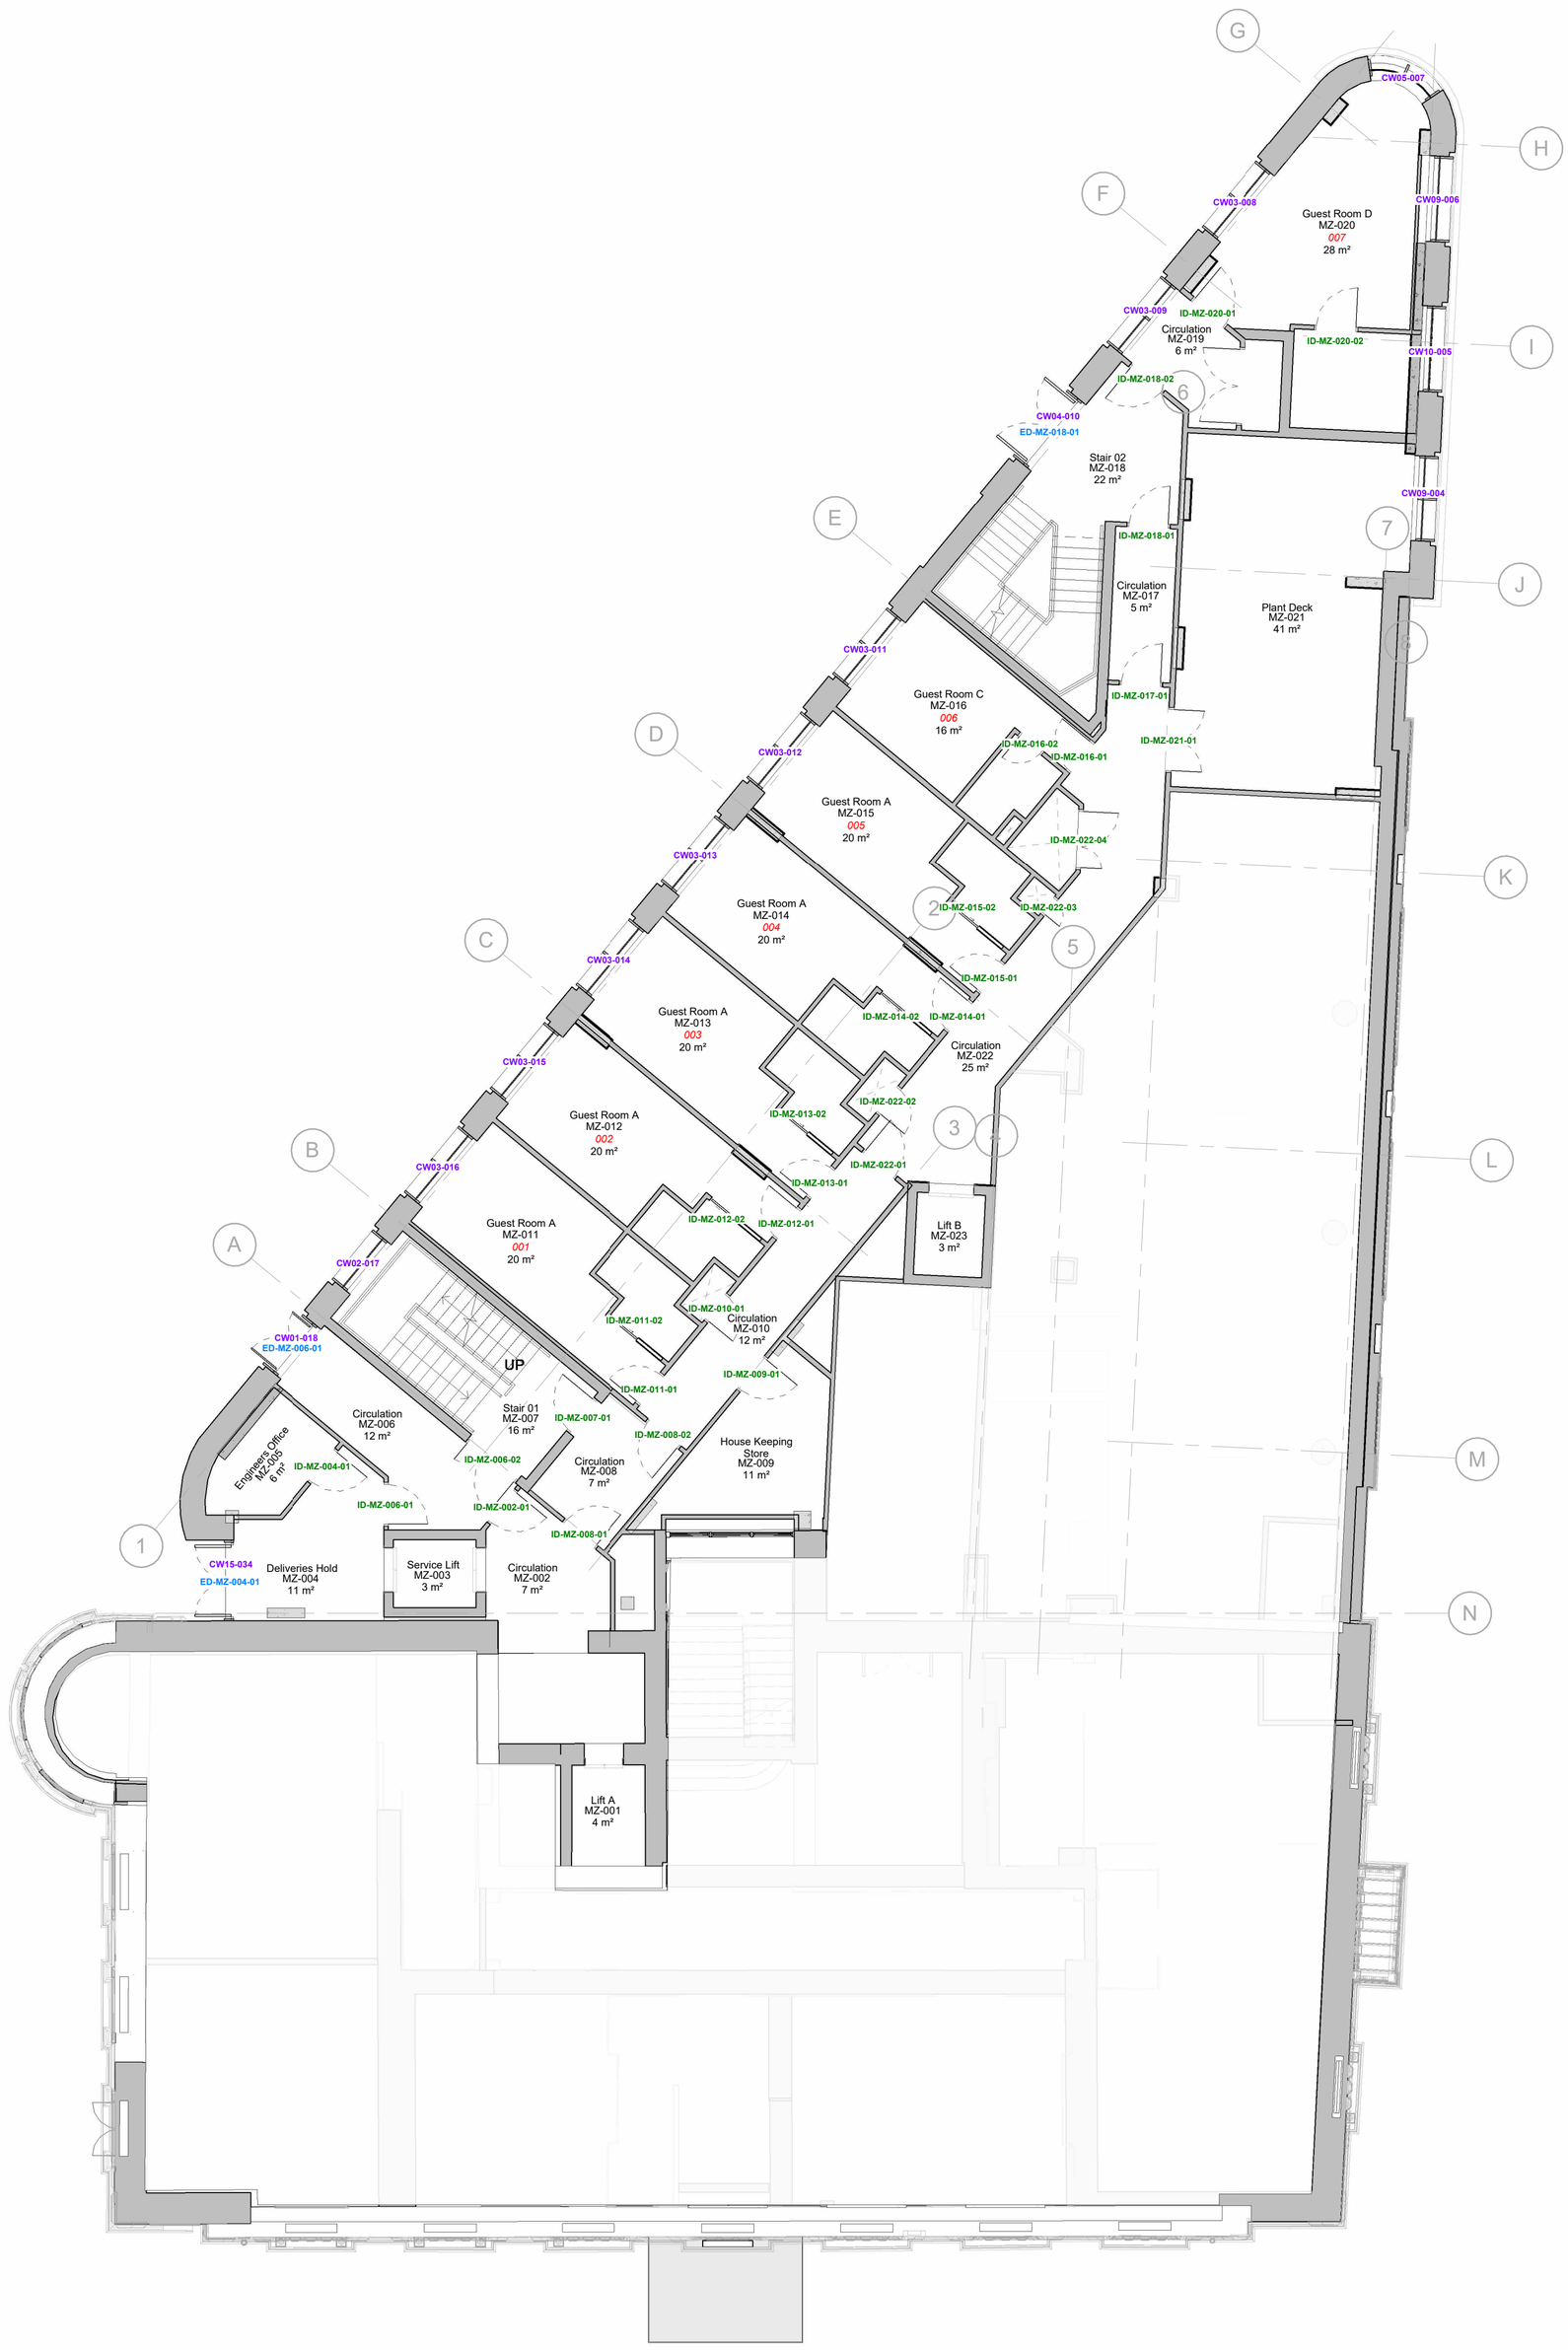


P1	Issued to LPA	30.06.2025	DR	MCS
Rev	Description	Date	Dr by	App by
original by: Author		date created: 06/05/25		approved by: Approver

AHR Architects Ltd
No.1 Aire Street
Leeds
LS1 4PR
United Kingdom

T +44(0)113 3858787
E leeds@ahr.co.uk
www.ahr.co.uk

client name: GMI Construction Group

project: George Hotel Refurbishment

drawing: Level MZ - Openings Reference Plan

computer file: \\10.32.1.11\DEM_Profiles_Folder_redirection\daniel.ritson\Documents\Revit Files\Local Files\Revit 2024\L054-AHR-ZZ-ZZ-ZZ-M-A-00001 - Architecture_daniel.ritson.rvt

plot date:

project number	scale	
2024.00373.000	1 : 100	@A1
drawing number	**rev**	**issue status**
L054-AHR-30-ZZ-MZ-D-A-30001	P1	

This drawing is to be read in conjunction with all related drawings. All dimensions must be checked and verified on site before commencing any work or producing shop drawings. The originator should be notified immediately of any discrepancy.
This drawing is copyright and remains the property of AHR.

MZ Level MZ - Openings Reference Plan

1 : 100