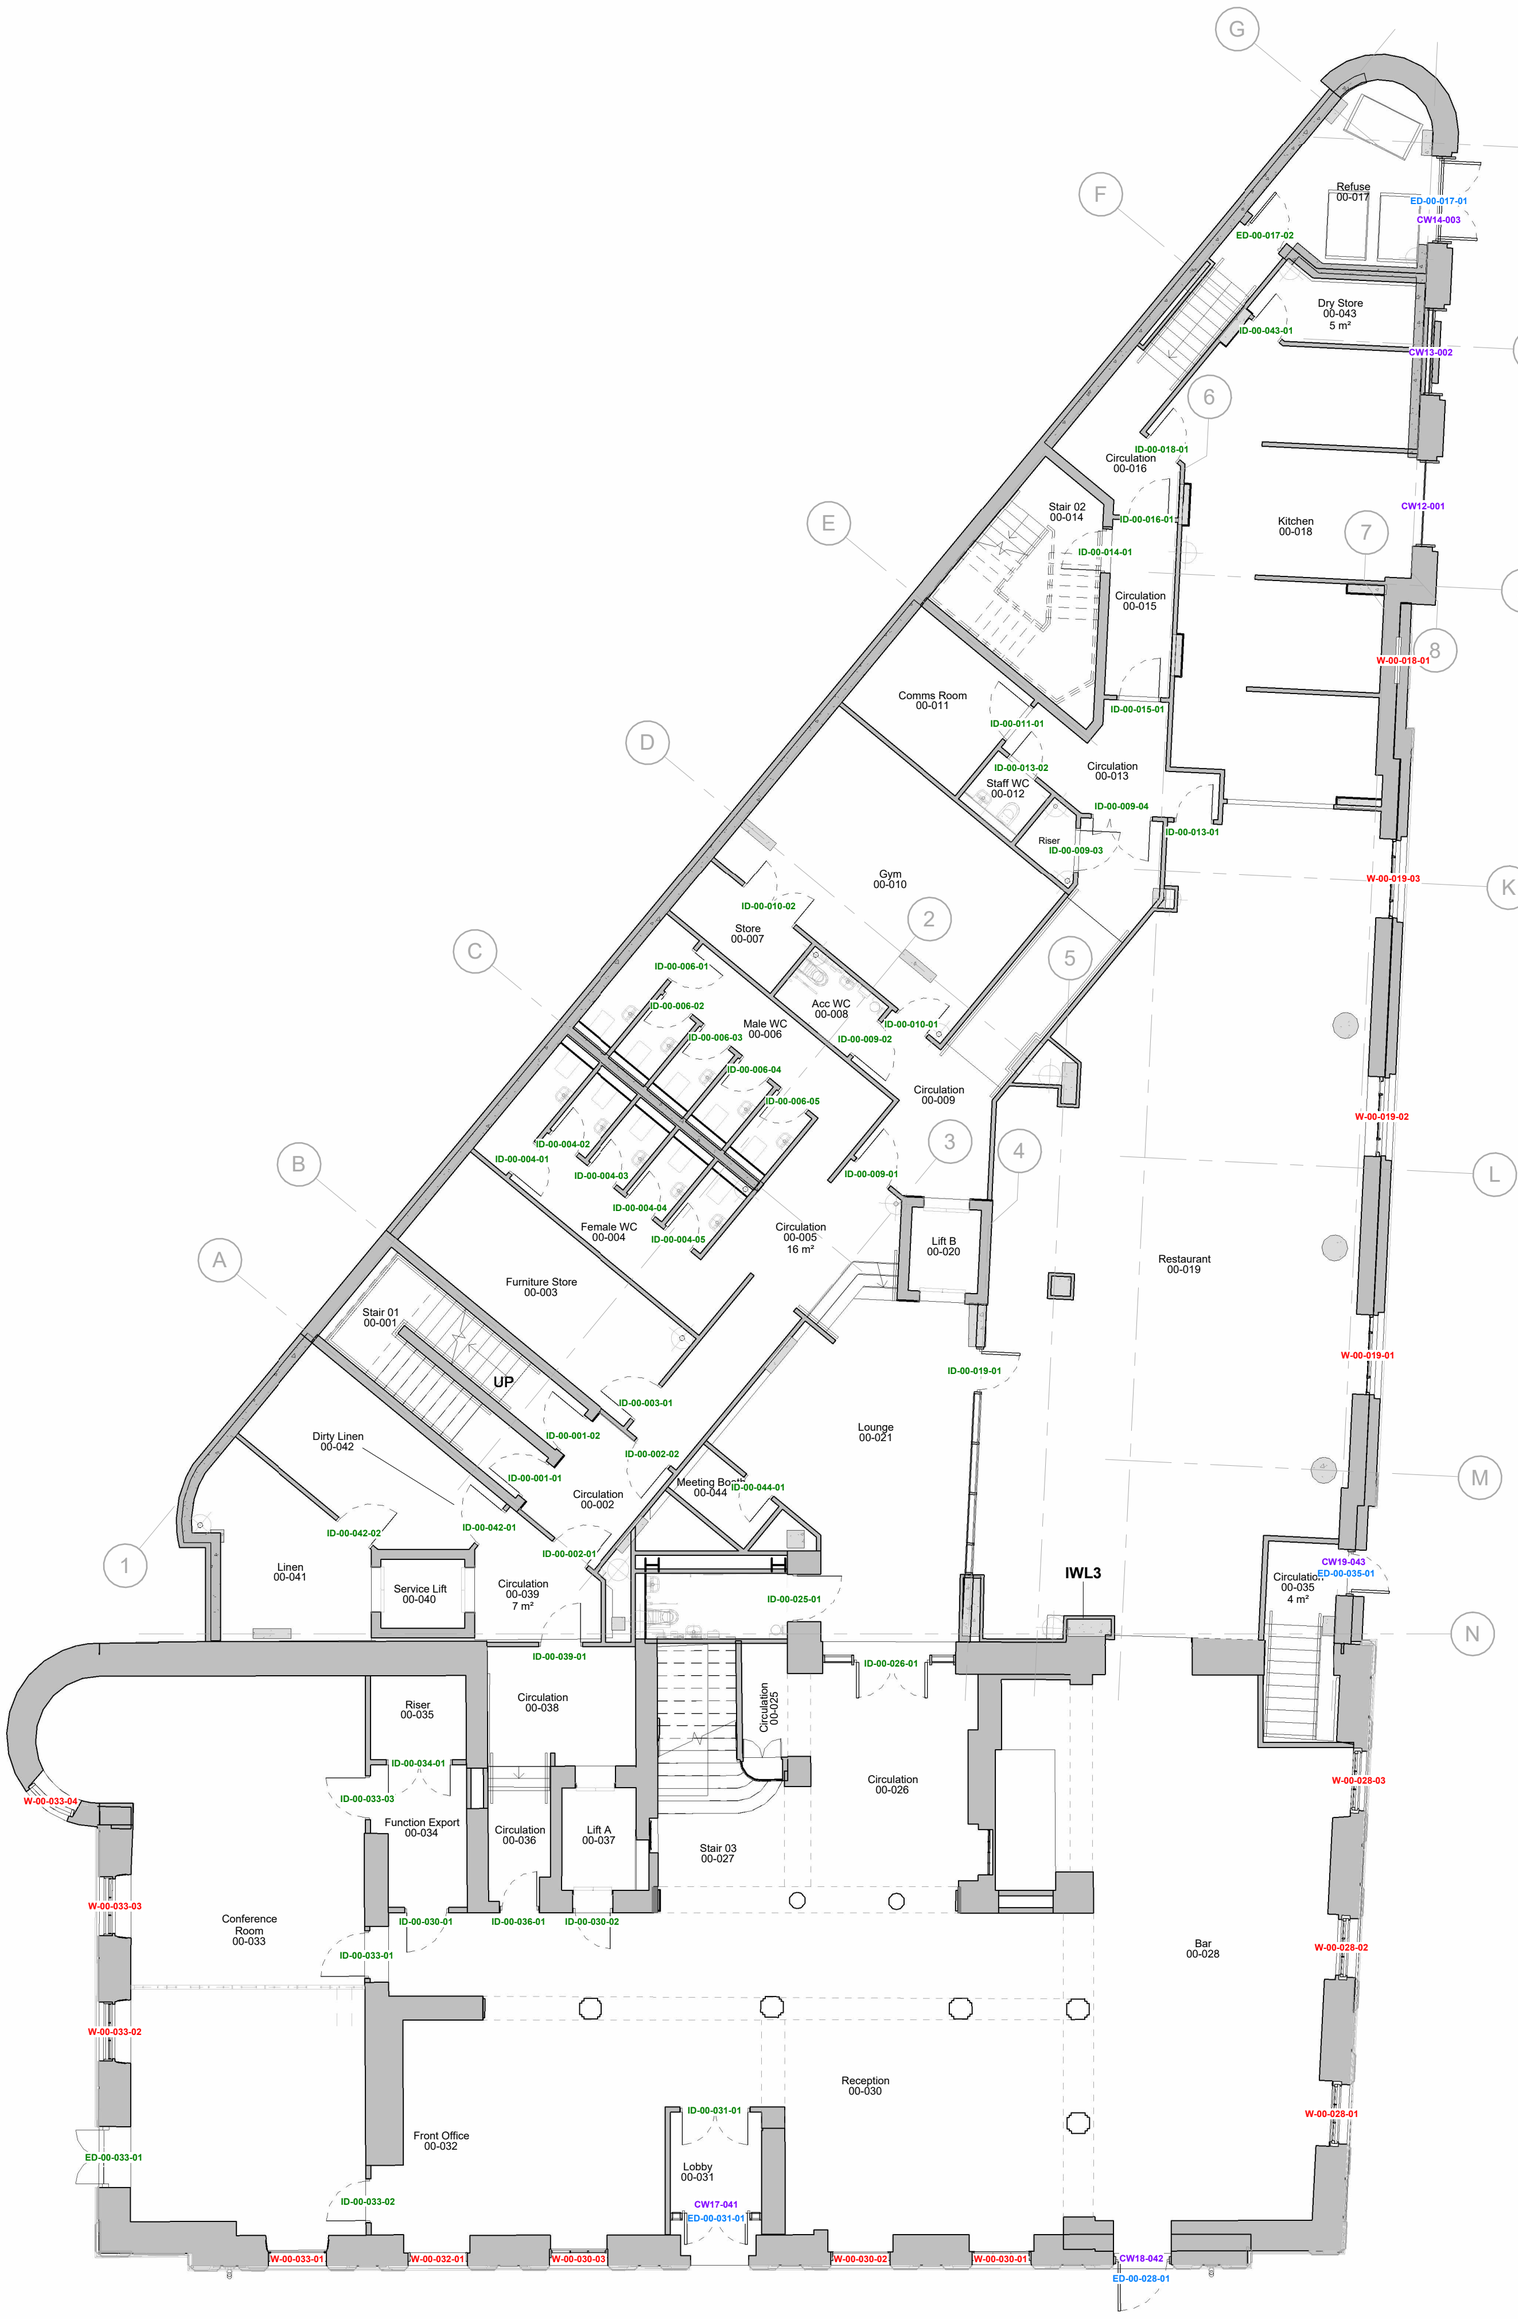

00 Level 00 - Openings Reference Plan

1 : 100

Rev	Description	Date	Dr by	App by
P1	Issued to LPA	30.06.2025	DR	MCS

original by	date created	approved by
DR	06/05/25	MS

AHR Architects Ltd
No.1 Aire Street
Leeds
LS1 4PR
United Kingdom

T +44(0)113 3858787
E leeds@ahr.co.uk
www.ahr.co.uk

client name	GMI Construction Group
project	George Hotel Refurbishment
drawing	Level 00 - Openings Reference Plan
computer file	\\10.32.1.11\DEM_Profiles_Folder_redirection\daniel.ritson\Documents\Revit Files\Local Files\Revit 2024\L054-AHR-ZZ-ZZ-ZZ-M-A-00001 - Architecture_daniel.ritson.rvt
plot date	
project number	2024.00373.000
scale	1 : 100 @A1
drawing number	L054-AHR-30-ZZ-00-D-A-30000
rev	P1
issue status	

This drawing is to be read in conjunction with all related drawings. All dimensions must be checked and verified on site before commencing any work or producing shop drawings. The originator should be notified immediately of any discrepancy.
This drawing is copyright and remains the property of AHR.