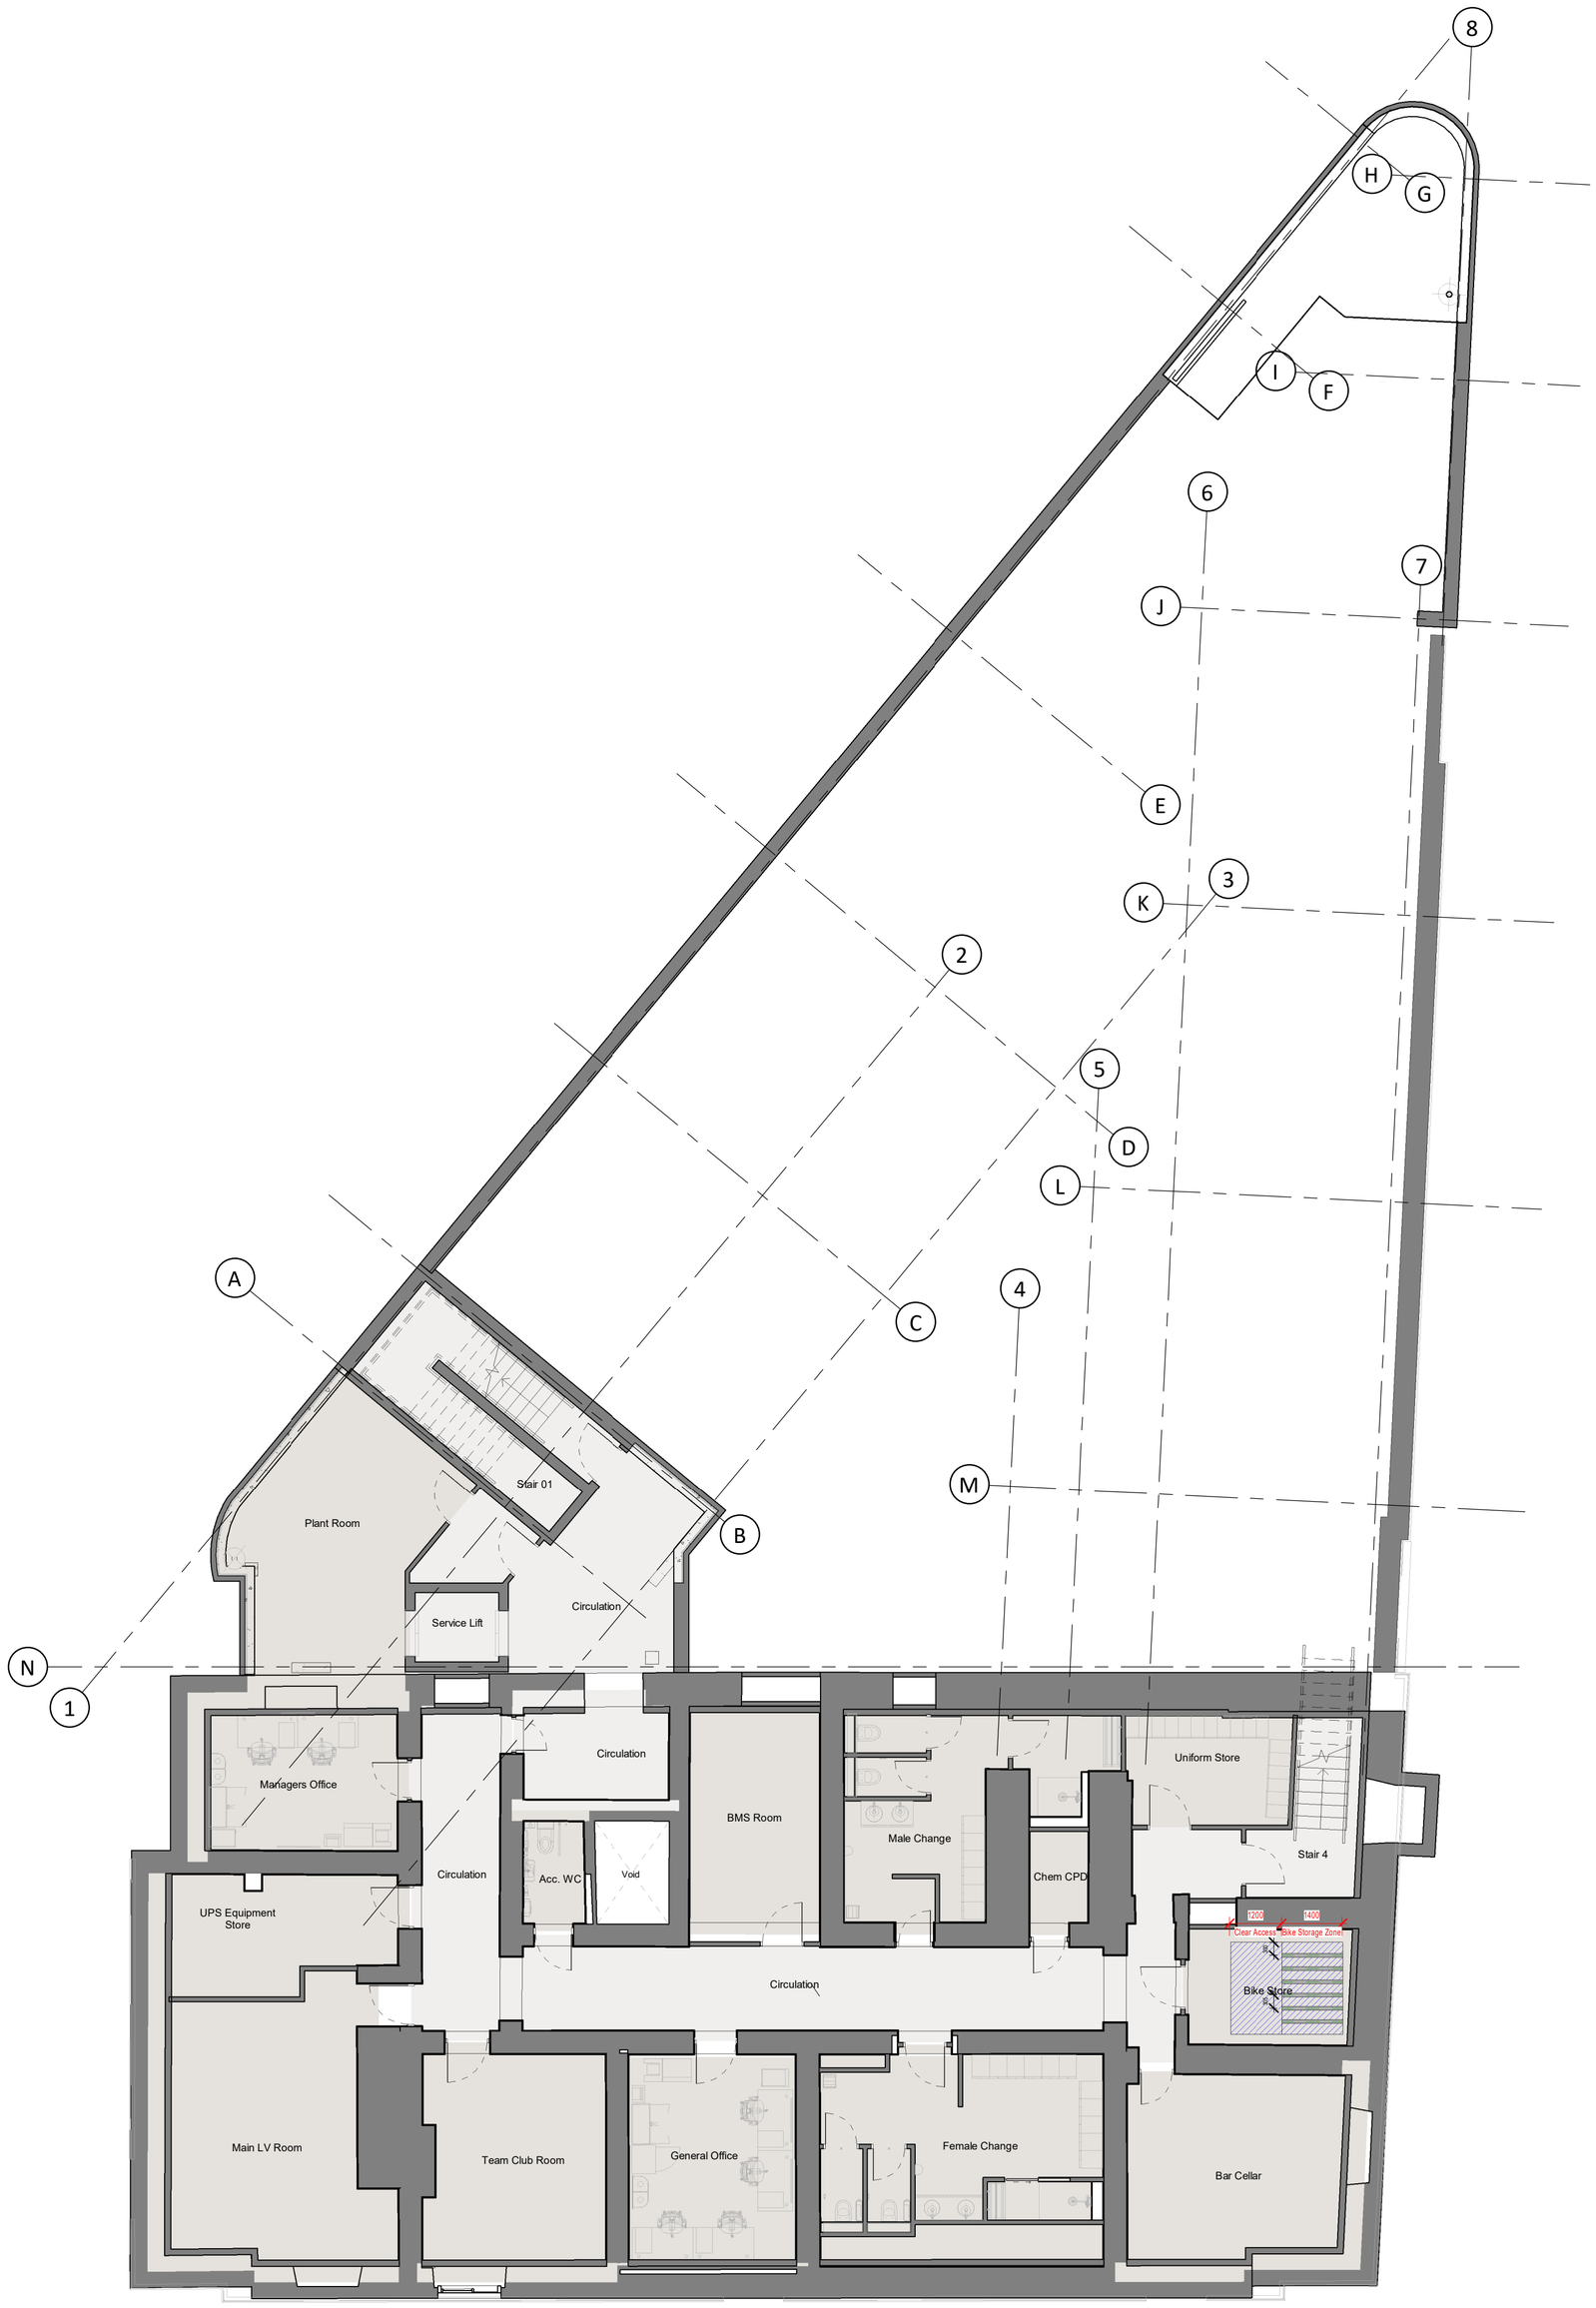


P4	Bike Store added.	19.08.2025	DR	MCS
P3	Issued for Planning	22.04.2025	DR	MCS
P2	Issued for Client Approval	16.04.2025	DR	MCS
P1	Drawings Issued to Queensbury	21.02.2025	DR	MS
Rev	Description	Date	Dr by	App by

original by	date created	approved by
DR	02/01/2025	MS

AHR Architects Ltd
No.1 Aire Street
Leeds
LS1 4PR
United Kingdom

T +44(0)113 3858787
E leeds@ahr.co.uk
www.ahr.co.uk

client name
GMI Construction Group

project
George Hotel Refurbishment

drawing
Proposed Basement Floor Plan (Planning)

computer file
\\10.32.1.11\DEM_Profiles_Folder_redirection\matt.stephenson\Documents\Revit Files\Local Files\Revit 2024\L054-AHR-ZZ-ZZ-M-A-00001 - Architecture_matt.stephenson7MKLQ.rvt

plot date

project number	scale	
2024.00373.000	1 : 100	@A1
drawing number	**rev**	**issue status**
L054-AHR-ZZ-ZZ-B1-D-A-20706	P4	S2

This drawing is to be read in conjunction with all related drawings. All dimensions must be checked and verified on site before commencing any work or producing shop drawings. The originator should be notified immediately of any discrepancy.
This drawing is copyright and remains the property of AHR.

SCALE 1 : 100
0 2 4 6

B1 Level B1 - Proposed Basement Floor Plan (PL)
1 : 100