Note: Drawings based off survey information carried out by Morris Infastructure, provided by GMI Construction

Key

- Block A
- Block B
- Block C

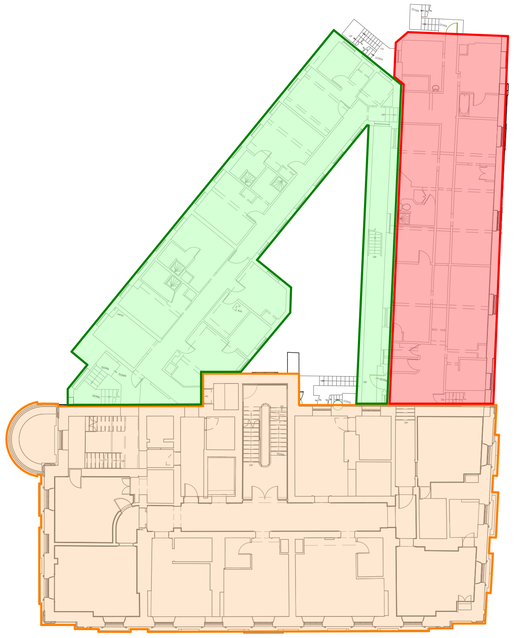

02 Existing Second Floor Plan (Block A,B&C)
1 : 200

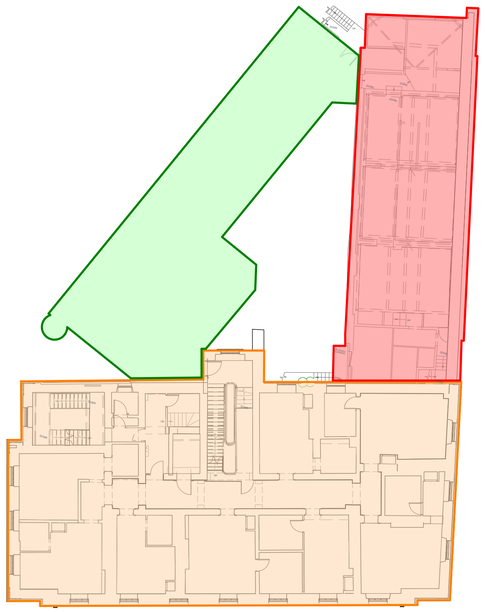

03 Existing Third Floor Plan (Block A,B&C)
1 : 200

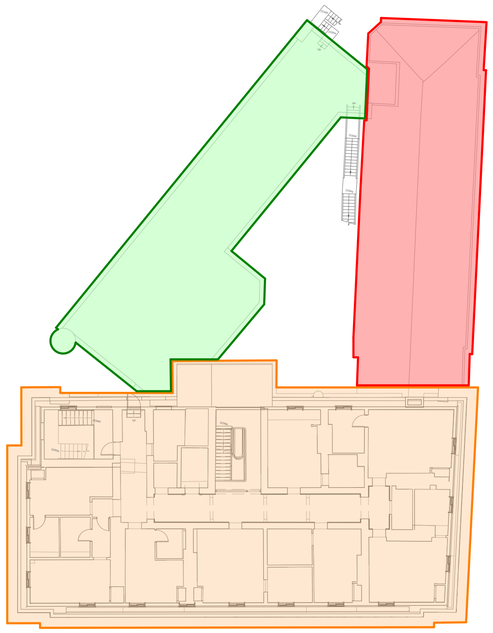

04 Existing Fourth Floor Plan (Block A,B&C)
1 : 200

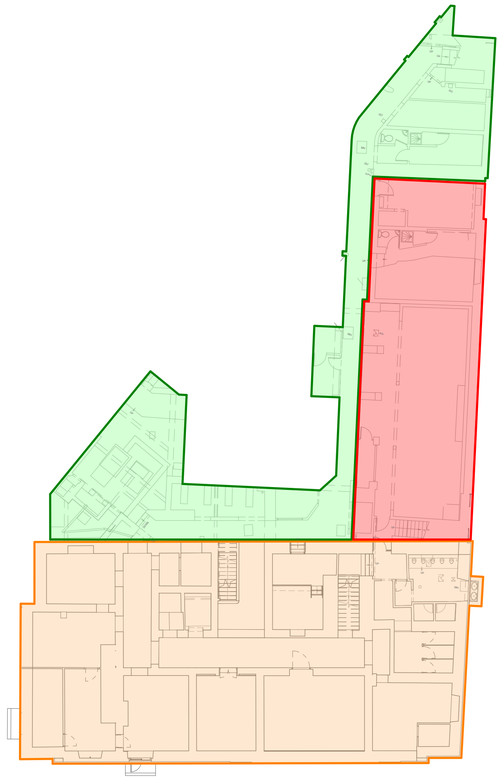

B1 Existing Basement Floor Plan (Block A,B&C)
1 : 200

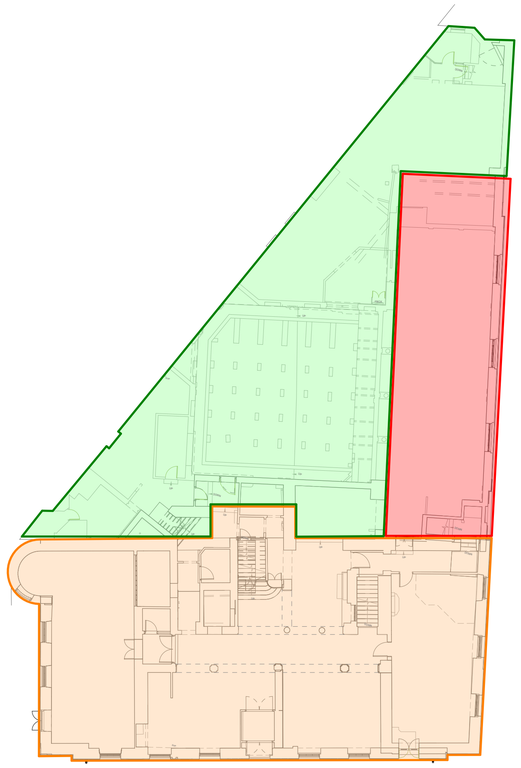

00 Existing Ground Floor Plan (Block A,B&C)
1 : 200

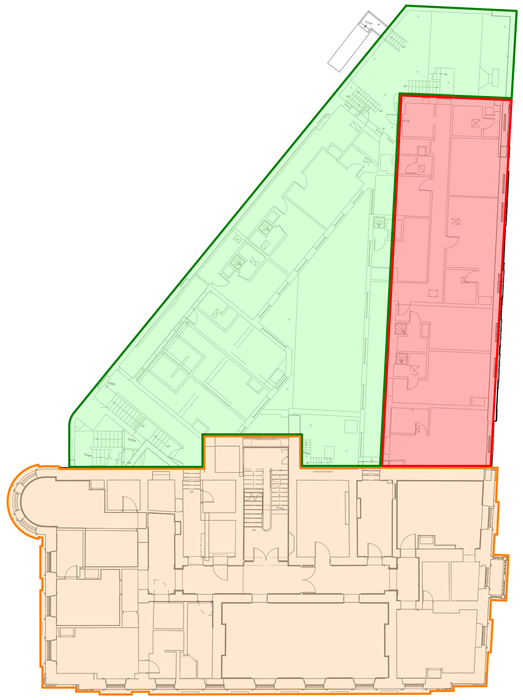

01 Existing First Floor Plan (Block A,B&C)
1 : 200

N

SCALE 1 : 200

0 4 8 12

Rev	Description	Date	Dr by	App by
original by DR		date created 02/01/2025		approved by MS

AHR Architects Ltd
No.1 Aire Street
Leeds
LS1 4PR
United Kingdom

T +44(0)113 3858787
E leeds@ahr.co.uk
www.ahr.co.uk

client name
GMI Construction Group

project
George Hotel Refurbishment

drawing
Existing Floor Plans (Block A,B&C)
Planning & LBC Definition Plans

computer file
I:\0.32.1.11\DEM_Profiles_Folder_redirection\daniel.rbson\Documents\Revit Files\Local Files\Revit 2024\L054-AHR-ZZ-ZZ-ZZ-M-A-00001 - Architecture_daniel.rbson.rvt

plot date

project number	scale	
2024.00373.000	As indicated@A1	
drawing number	rev	issue status
L054-AHR-20-ZZ-ZZ-D-A-20801		S4

This drawing is to be read in conjunction with all related drawings. All dimensions must be checked and verified on site before commencing any work or producing shop drawings. The originator should be notified immediately of any discrepancy.
This drawing is copyright and remains the property of AHR.