


ROOF TILES & FITTINGS TO MATCH EXISTING.

FACING BRICK TO MATCH EXISTING.


UPVC DOUBLE GLAZED WINDOW TO MATCH EXISTING.

VERTICAL TILE HANGING TO
DORMER (COLOUR TO MATCH
MAIN ROOF).

RAINWATER GOODS & FASCIA
TO MATCH EXISTING.

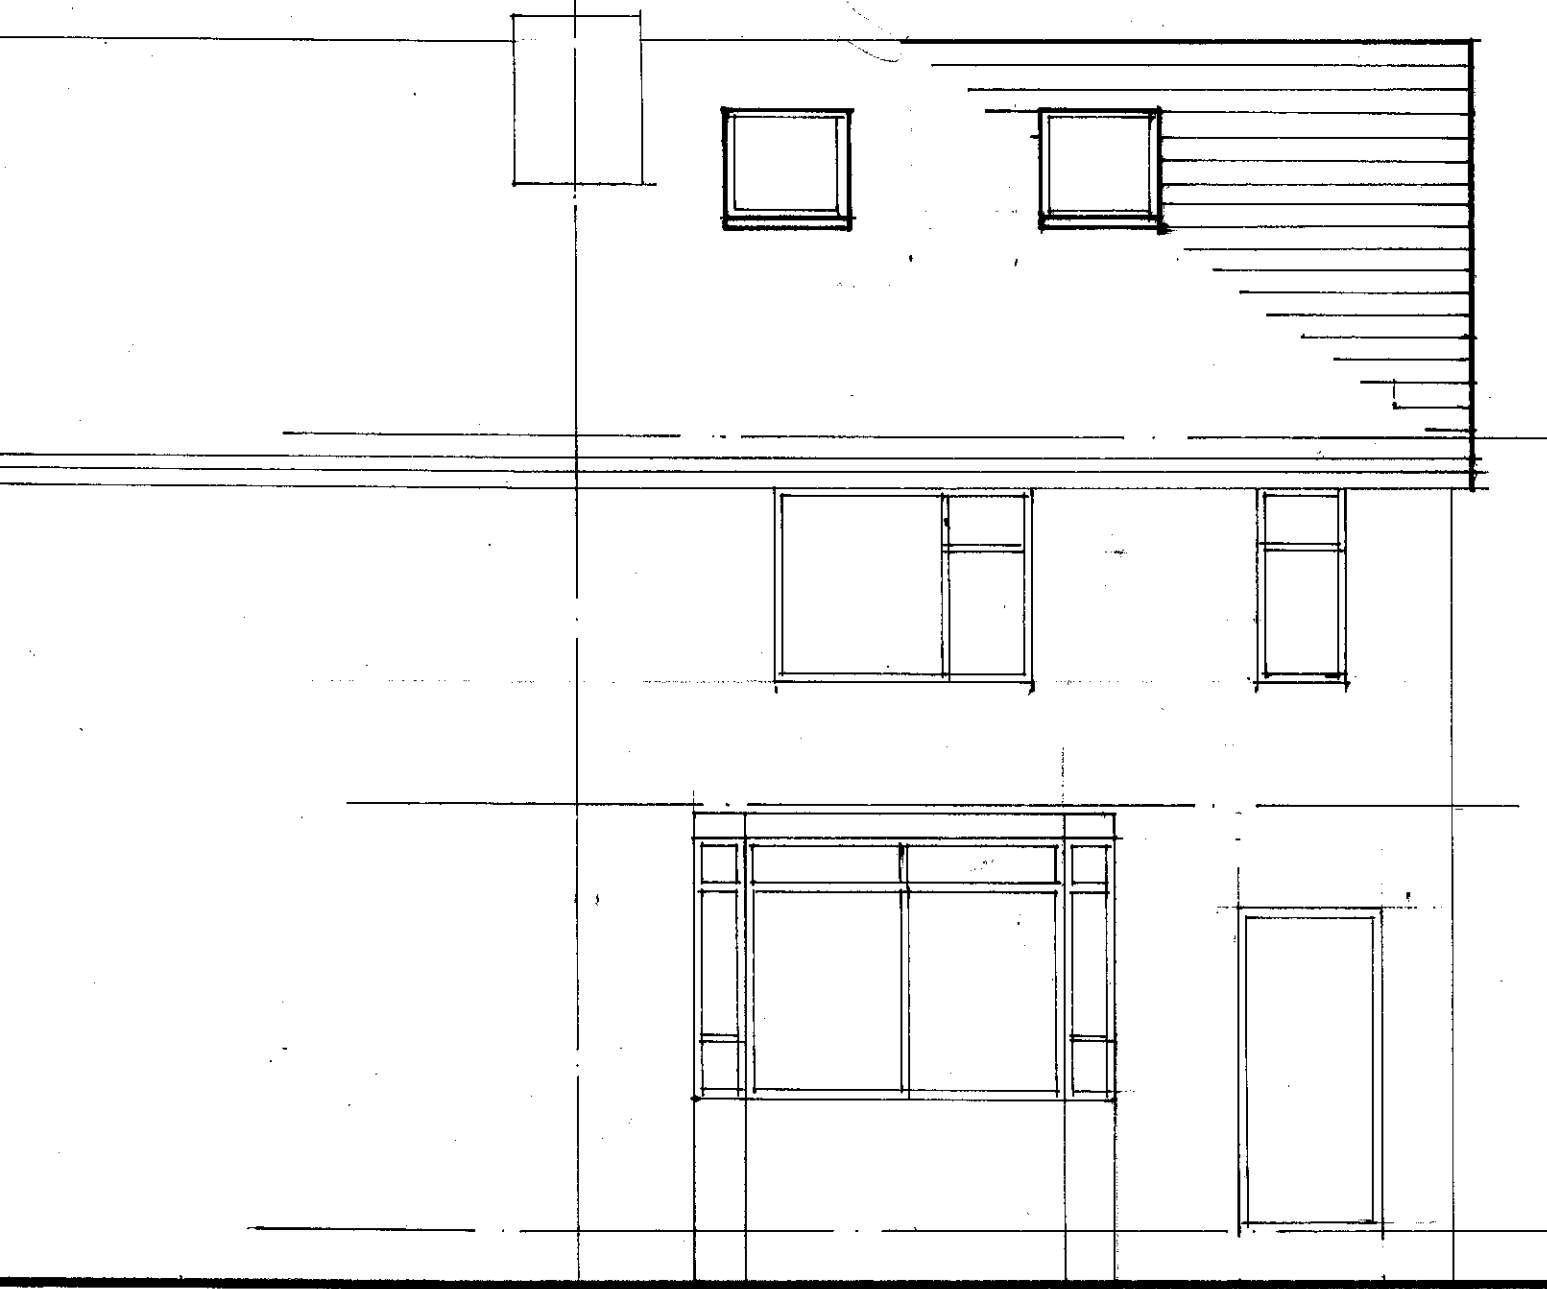

FRONT 1:50

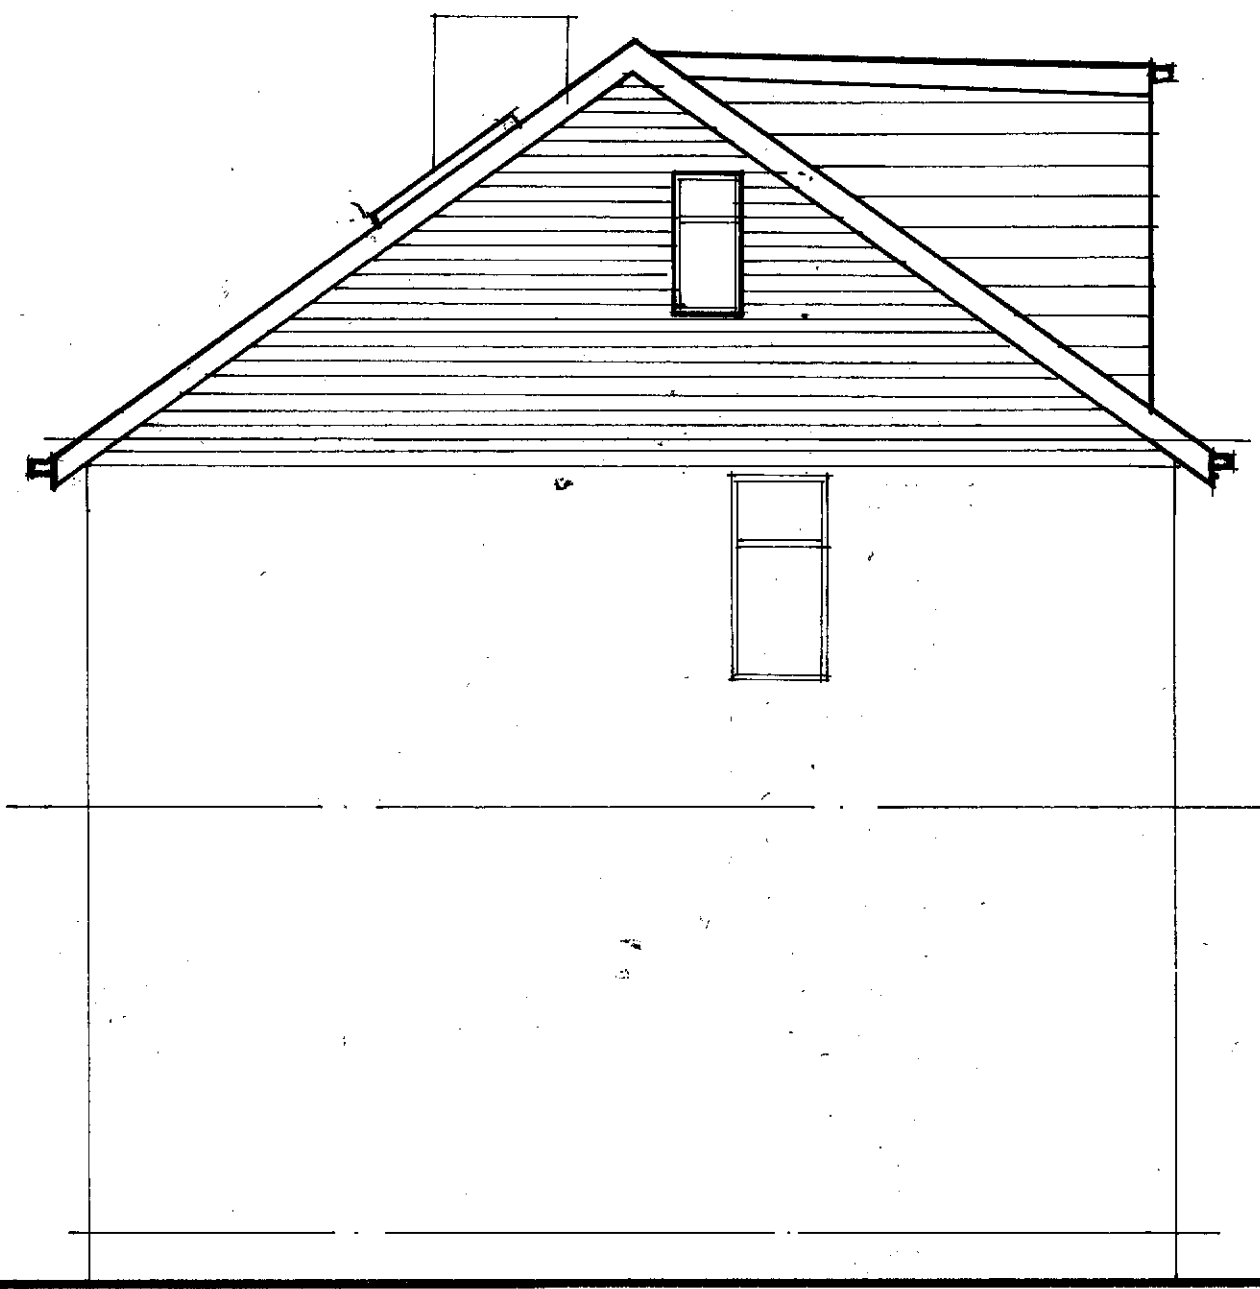

SIDE 1:50