Station	Easting	Northing	Level
ST01	423781.013	424891.584	69.019
ST02	423762.898	424899.936	68.086

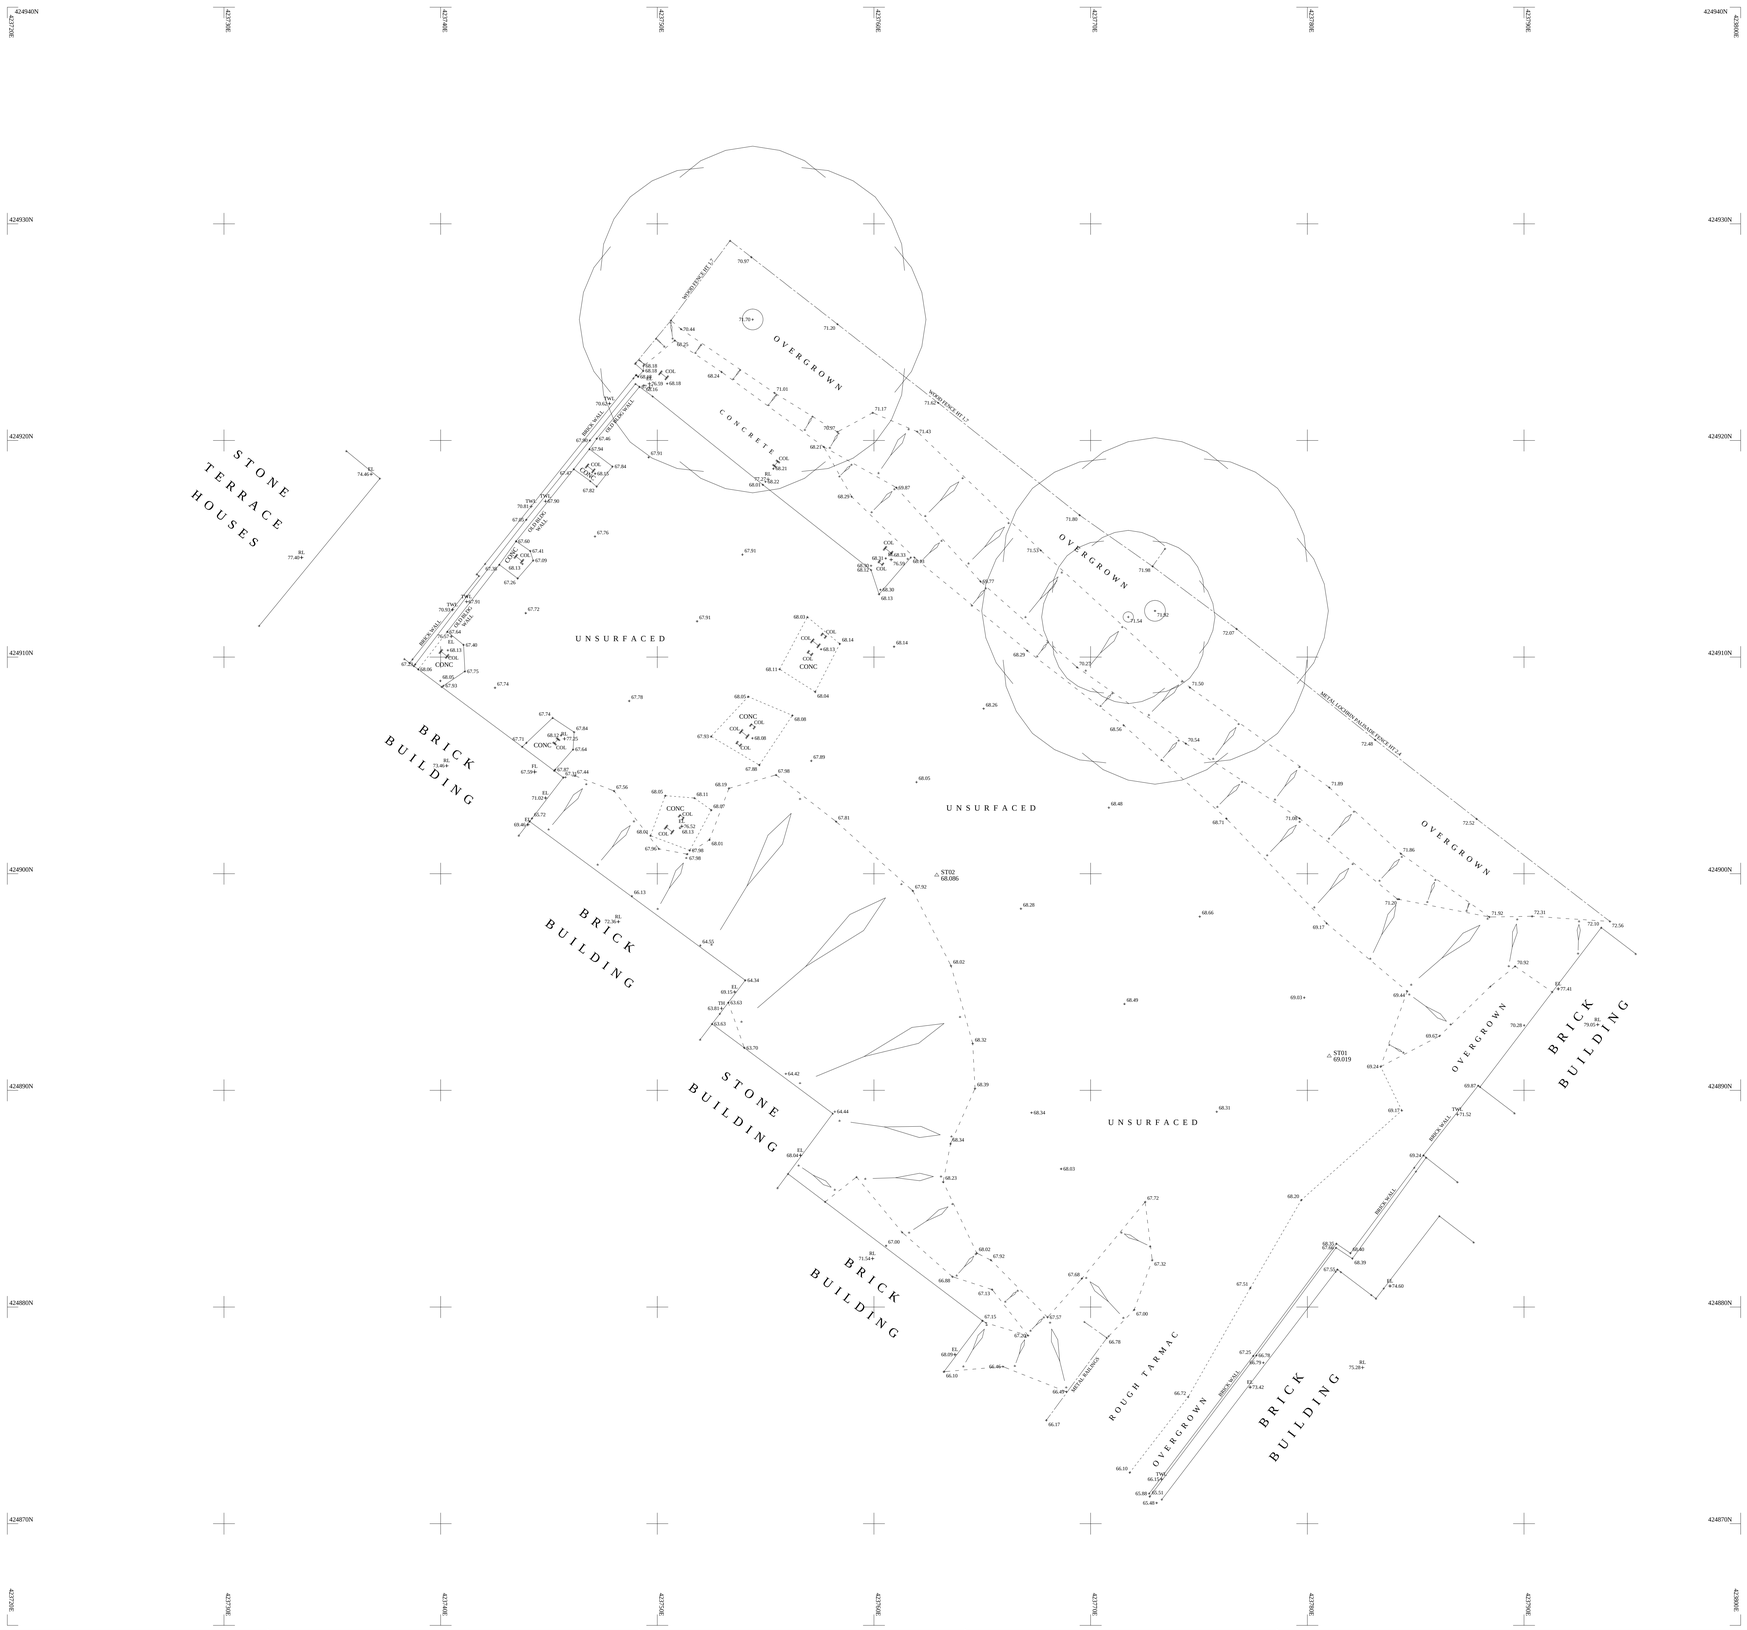

LEGEND											
AV	AIR VALVE	CC	CONCRETE COVER	FWS	FOUL WATER SEWER	LP	LAMP POST	ST	STOP TAP		
B	BOLLARD	CM	CABLE MARKER	G	GULLY	MC	METAL COVER	SV	STOP VALVE		
BH	BOREHOLE	CP	CATCH PIT	GV	GAS VALVE	MH	MANHOLE	SWS	SURFACE WATER SEWER		
BS	BUS STOP	CTV	CABLE TV I.C	HV	HIGH VOLTAGE	MV	MEDIUM VOLTAGE	TL	TRAFFIC LIGHTS		
BT	BRITISH TELECOM	DP	DOWN PIPE	IC	INSPECTION COVER	P	POST / POLE	TP	TELEGRAPH POLE		
		ECP	ELEC. CABLE PIT	JB	JUNCTION BOX	RE	RODDING EYE	TH	THRESHOLD		
		EP	ELEC. POLE/PYLON	KW	KERB WEIR	RS	ROAD SIGN	VP	VENT PIPE		
		ER	EARTH ROD	LB	LITTER BIN	S	STAY	WM	WATER METER		
		FH	FIRE HYDRANT	LH	LAMP HOLE	SC	STOP COCK	WO	WASH OUT		

ELLAM LAND SURVEYS
Land, Engineering & Building Surveys

ANCHOR HOUSE, DEWSBURY MILLS, THORNHILL ROAD, DEWSBURY, WF12 9QE
TEL . (01924) 467621 FAX . (01924) 459970
E - MAIL : els@elbane.com WEB SITE : ellamlandsurveys.com

LOCATION
WILTON MILLS, BRADFORD ROAD
BATLEY

CLIENT
ASIF NEKI

SURVEY NOT TO BE MOVED OR ROTATED
ALL SERVICES TO BE FIELD VERIFIED
All drawings remain the property of Ellam Land Surveys until all payments have been received
Copyright Ellam Land Surveys 2025.

THE COORDINATE SYSTEM USED FOR THE PRIMARY CONTROL IS OSGB36(15)
GRID CENTRE POINT : ST01

SHEET	1 OF 1	LEVEL DATUM	GPS
SCALE	1 : 100 @ A0	GRID DATUM	GPS
DRAWN	STEVE ELLAM	DATUM USED	GPS : ST01 Value : 69.019m.
CHECKED BY	NS		
DATE	APRIL 2025		

DRAWING NO. ????/1