Bradford Road, Huddersfield

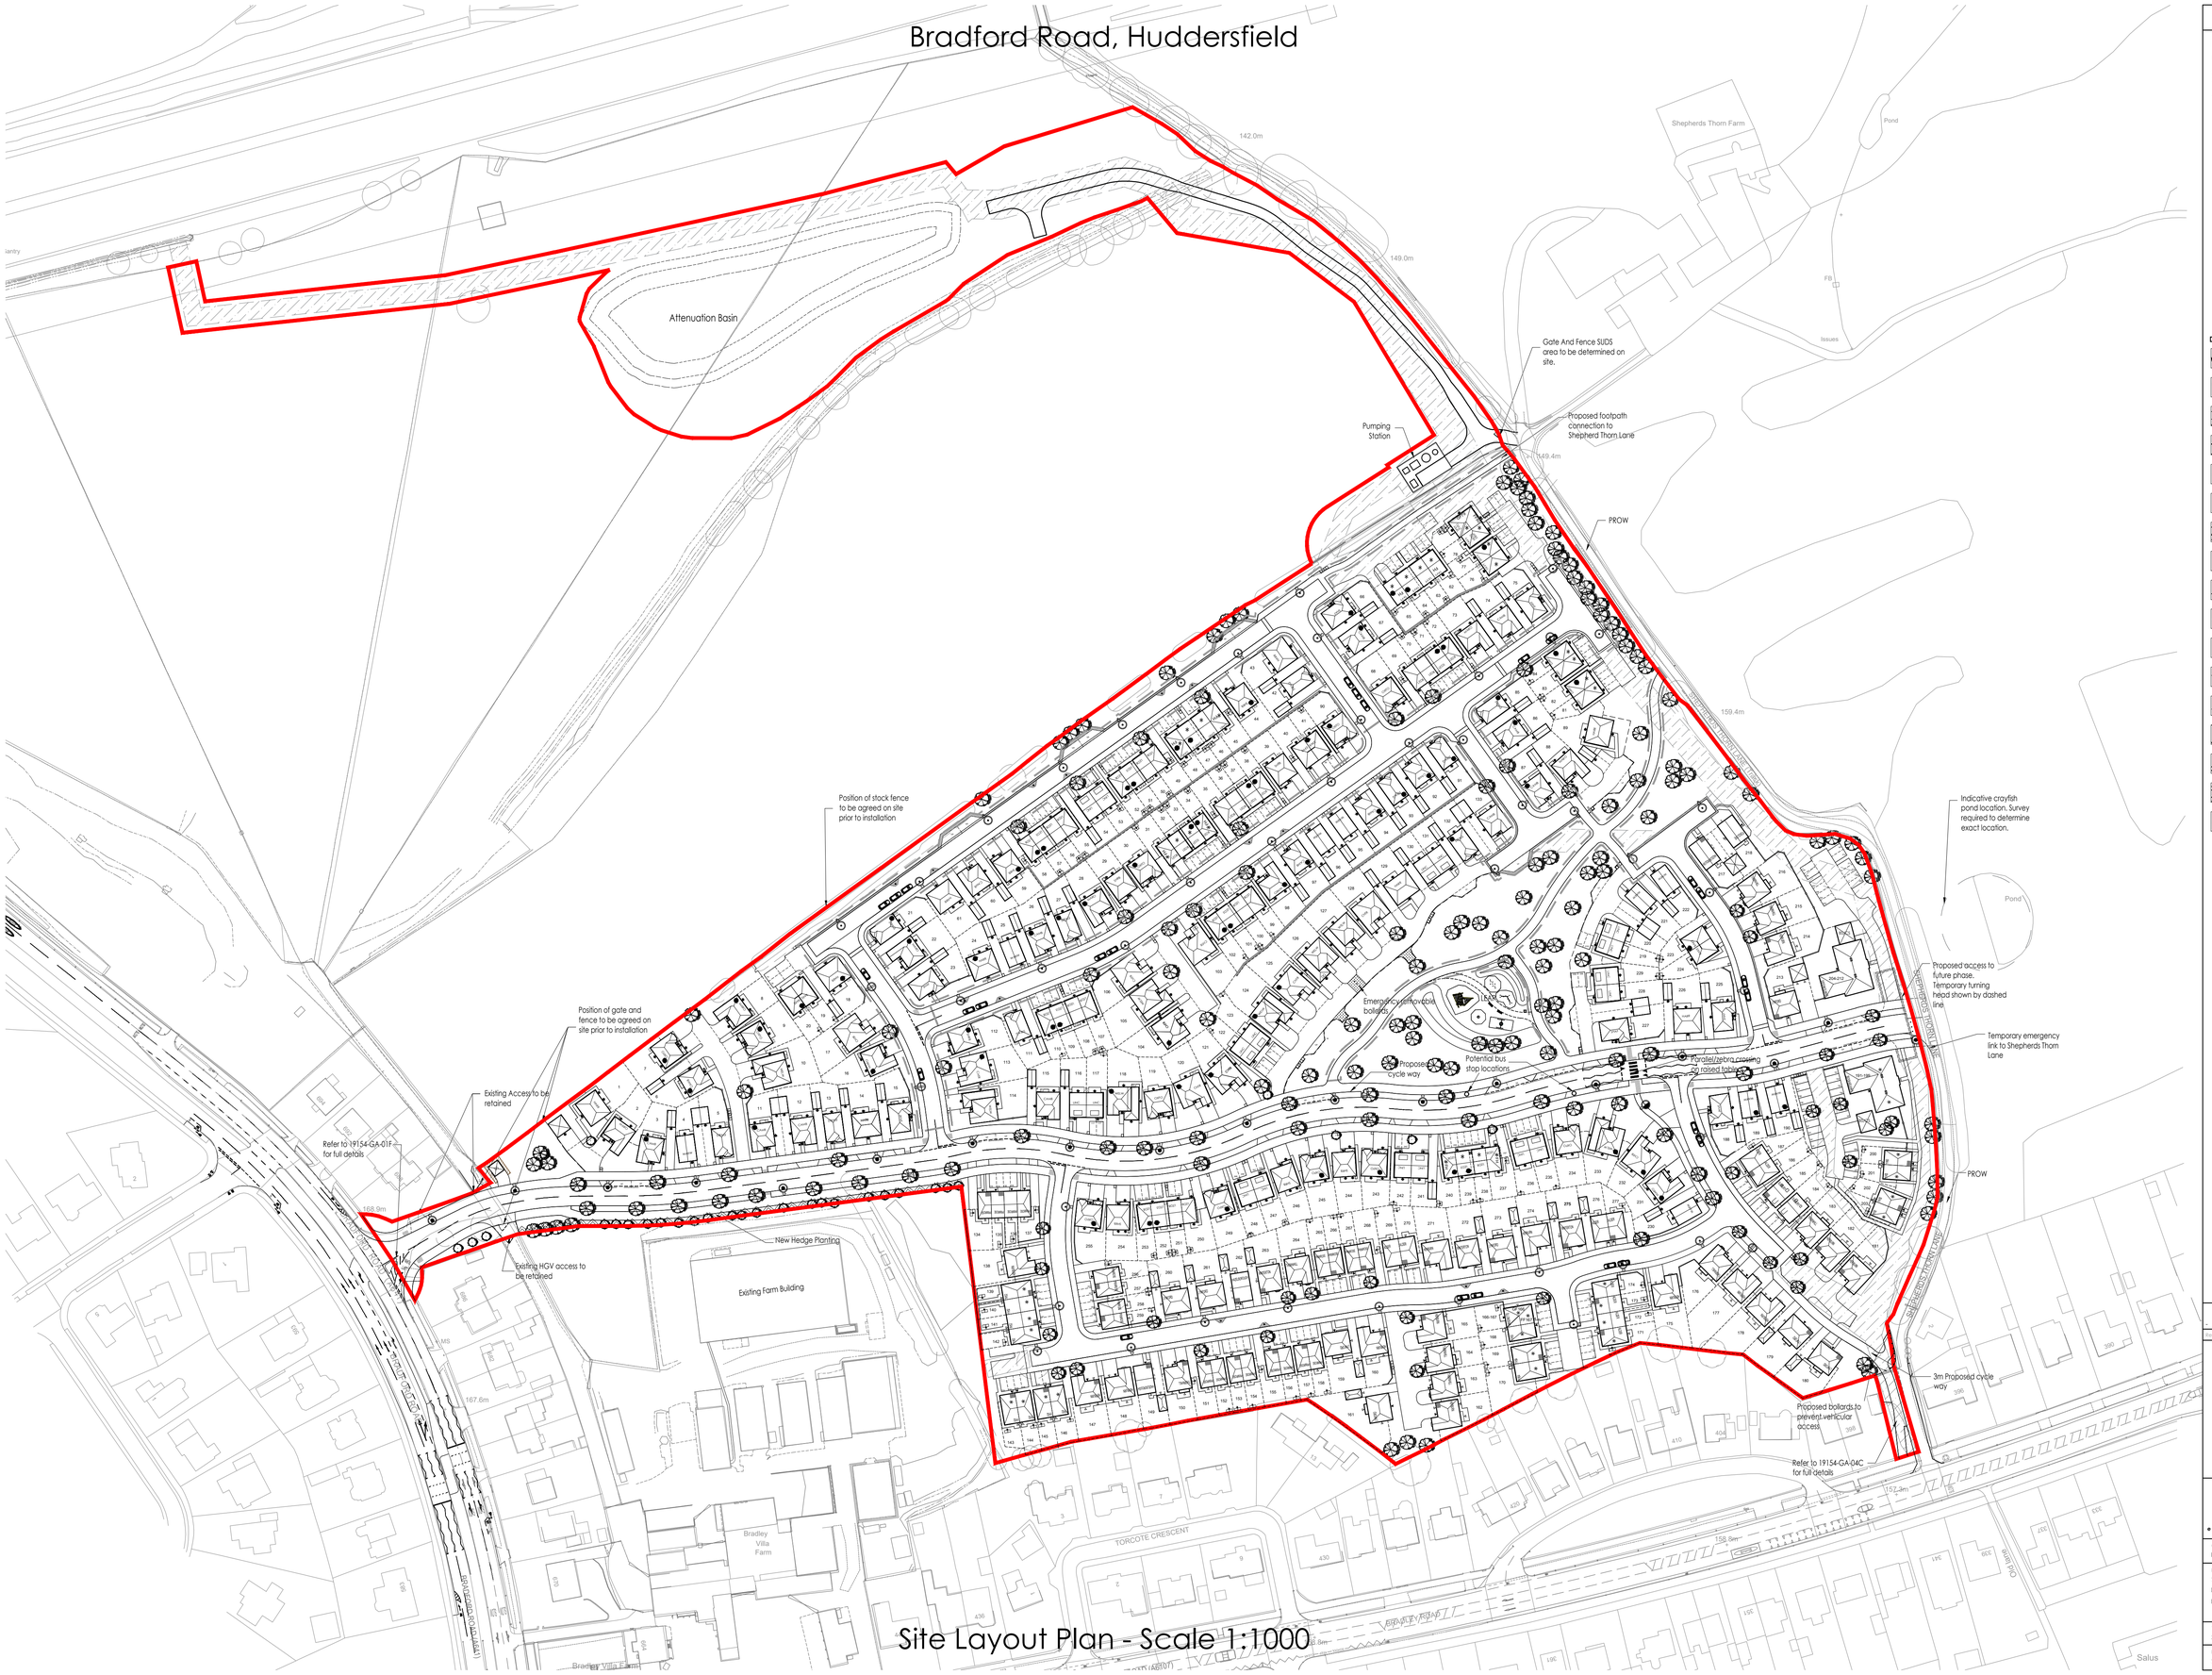

Site Layout Plan - Scale 1:1000

ISSUE FOR PLANNING

NOTES:

1. ALL DIMENSIONS ARE IN MILLIMETRES, UNLESS STATED OTHERWISE.
2. DO NOT SCALE FROM THIS DRAWING.
3. ALL DIMENSIONS TO BE VERIFIED ON SITE BEFORE CONSTRUCTION COMMENCES.
4. EXISTING SERVICE RUNS TO BE VERIFIED BY SITE INSPECTION.

N

DRAWING LEGEND

- INDICATES OPPOSITE HANDING - REDROW
- INDICATES OPPOSITE HANDING - DAVID WILSON
- INDICATES DWELLING ENTRANCE POINT - REDROW
- INDICATES DWELLING ENTRANCE POINT - DAVID WILSON
- EXISTING TREE/HEDGE TO BE RETAINED
- INDICATES AFFORDABLE HOMES
- INDICATES VISITOR PARKING BAY
- INDICATES DE-MOUNTABLE BOLLARDS
- INDICATES BIN PRESENTATION POINT
- EXISTING TREE/HEDGE TO BE REMOVED
- INDICATIVE LANDSCAPING REFER TO LANDSCAPING DRAWINGS
- INDICATES SUB-STATION POSITION
- INDICATES BIN COLLECTION POINT
- INDICATES ON STREET VISITOR PARKING
- GRASSCRETE
- INDICATES PLAY AREA
- INDICATES CYCLE STORES

Rev	Description	Date
-	-	-/-/-

REDROW HOMES

\\\\\\\\STANDARD01\PARKER PEEL STANDARD01\2020\David Wilson Homes\proj.

\\\\\\\\STANDARD01\PARKER PEEL STANDARD01\2020\New Logo\Parker Peel Logo.jpg

info@parkerpeel.co.uk www.parkerpeel.co.uk 01924 921 860

Client
David Wilson Homes / Redrow Homes

Project
2504
Residential Development at
Bradford Road, Huddersfield

Title
Site Layout Plan

Drw. No.	Rev.	Scale	Drawn	Checked	Date
2504-SI-01	-	1:1000@A1	LA	AK	04/25