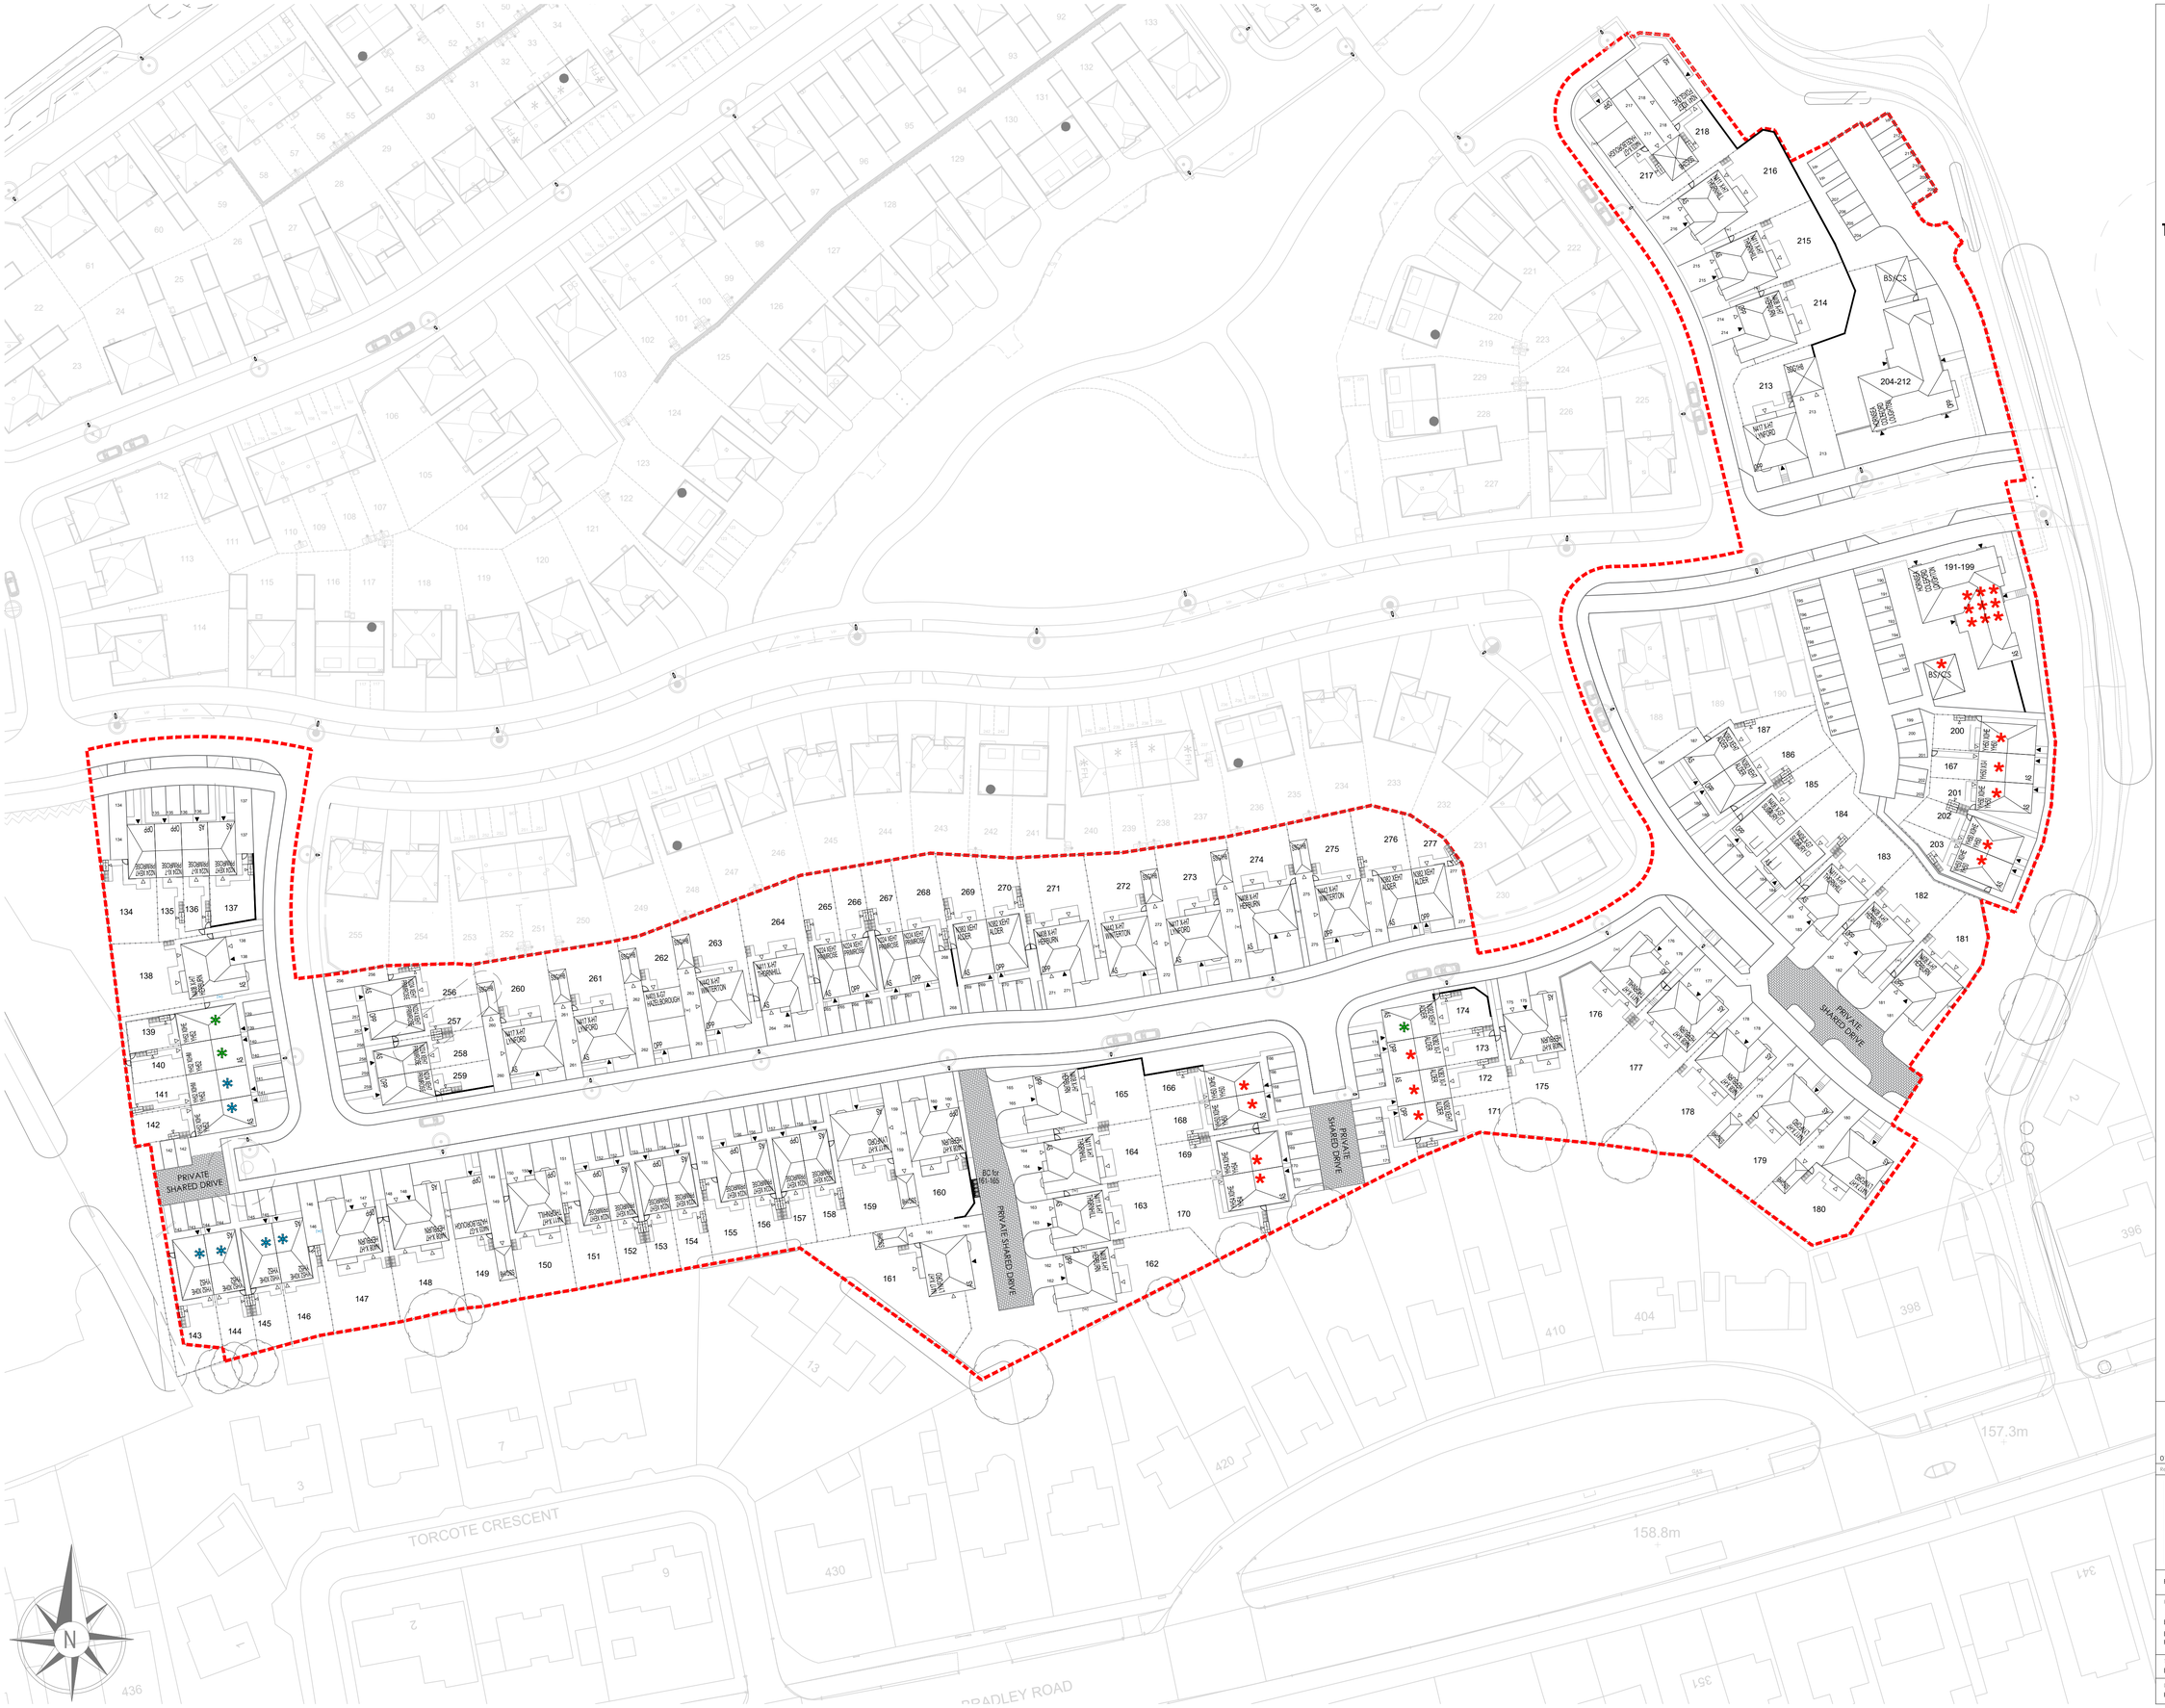

NOTES:

1. ALL DIMENSIONS ARE IN MILLIMETRES, UNLESS STATED OTHERWISE.
2. DO NOT SCALE FROM THIS DRAWING.
3. ALL DIMENSIONS TO BE VERIFIED ON SITE BEFORE CONSTRUCTION COMMENCES.
4. OPPOSING OPTIONAL WINDOWS CANNOT BE APPLIED WHERE THE DISTANCE BETWEEN OPTIONAL SIDE WINDOWS IS 1000mm OR LESS
5. EXISTING SERVICE RUNS TO BE VERIFIED BY SITE INSPECTION.
6. THIS DRAWING IS FOR INFORMATION ONLY AND ALL INDIVIDUAL PACKAGE DRAWINGS SHOULD BE REVIEWED IN TANDEM WITH THIS DRAWING
7. REFER TO ALL ENGINEERING DRAWINGS FOR LEVELS, RETAINING WALLS ETC.
8. CONTACT THE TECHNICAL TEAM FOR ANY QUERIES OR DISCREPANCIES

Tenure Layout Legend:

- Social Rent Housing
- Intermediate Rent Housing
- First Home Affordable

Rev	Description	Date
01	First Issue for Information	28/01/2026

DAVID WILSON HOMES
WHERE QUALITY LIVES

For Information

Project

Bradley Villa
Bradford Road, Huddersfield
HD2 2RG

Title

BDW Site Planning Tenure Plan

Drw. No.	Rev.	Scale	Drawn	Checked	Date
HA885-BDW-XX-XX-DR-AR-203809	01	1:500@A1	ON	JP	07/25