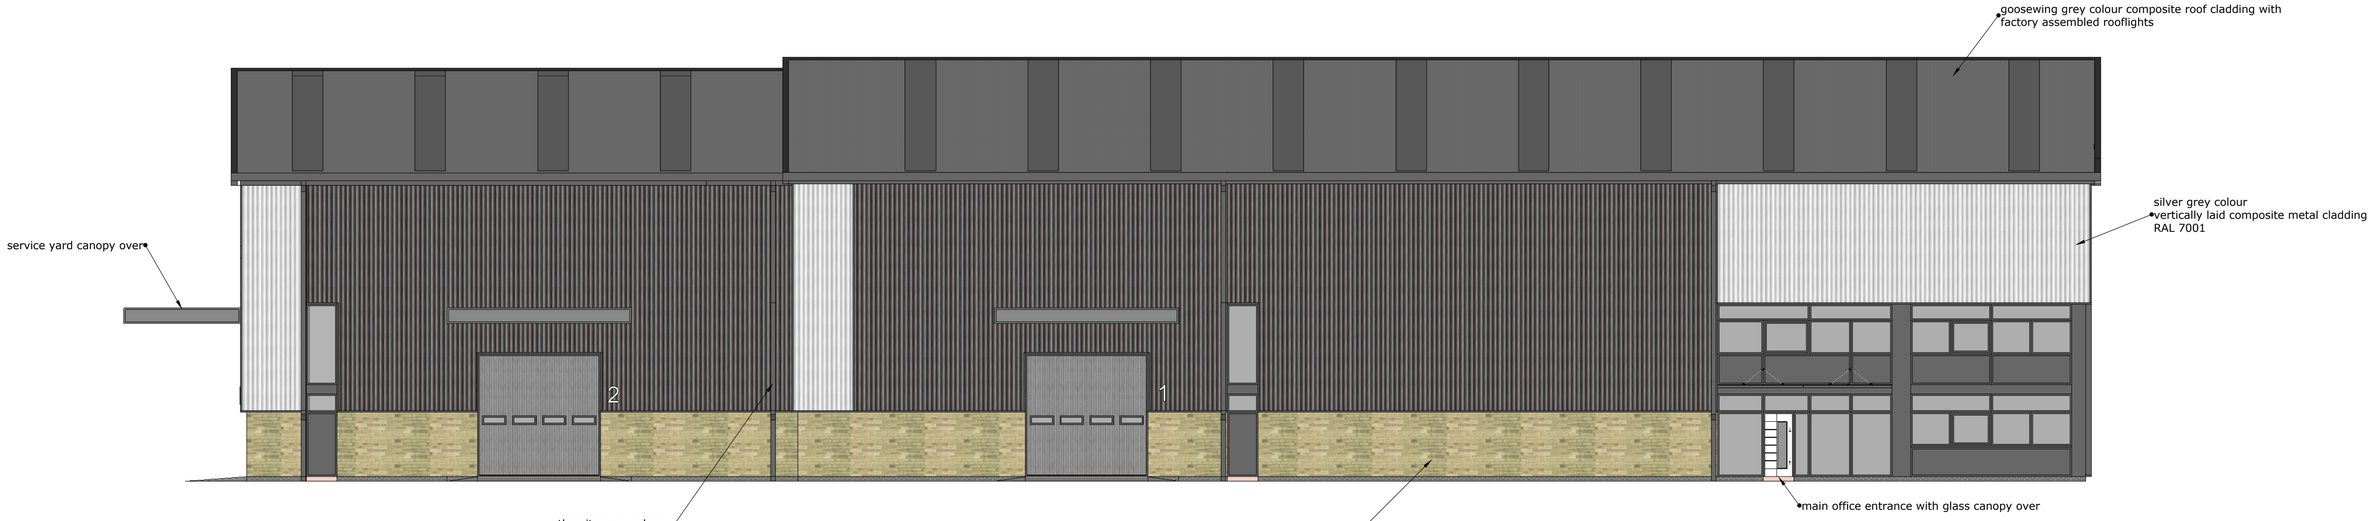

entrance elevation

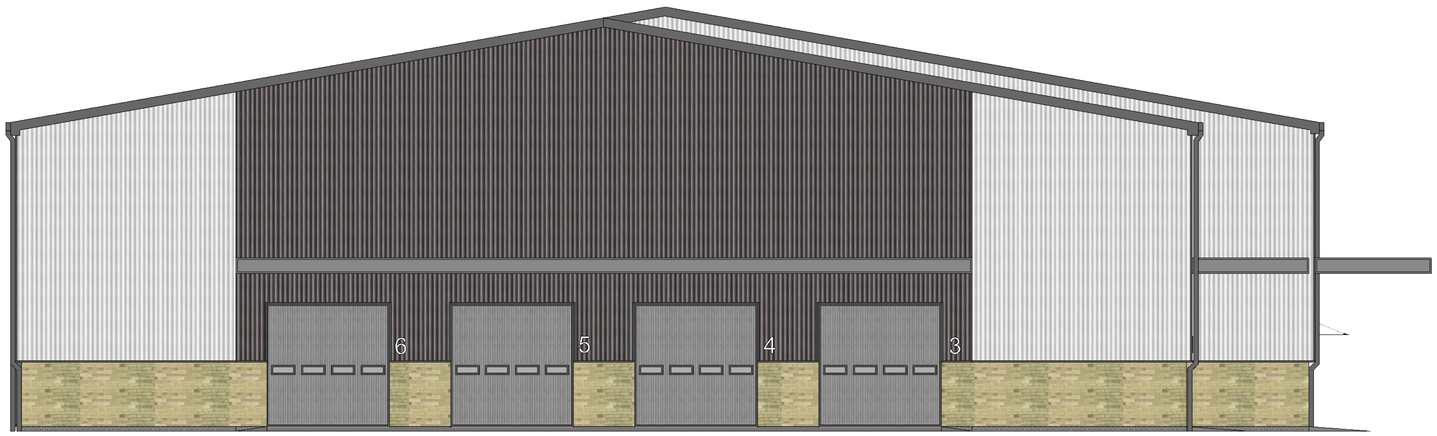

service yard elevation

Jade3 Architecture Ltd

Jade3 Architecture Ltd, Studio 114, Westbourne Road, Huddersfield HD1 4LF
Cellphone : 07535 740097 www.jade3architecture.co.uk

bretton Street
dewsbury

Project No.	Project Title		
2024 Enquiry 51	**proposed entrance and service yard elevations**		
Drawn By	Reviewed By	Scale	Date
	MC	**1:100@A1 size**	**7/1/2025**
Drawn No.	Reviewed Title		Revision
108			

Important Notice
Do not scale off this drawing. Critical dimensions should be checked on site prior to works commencing. Dimensional conflicts should be brought to the company's attention as soon as they become apparent. Failure to do so could render the contractor liable for subsequent losses. Copyright In this drawing and any work executed from this drawing remains the property of Jade3 Architecture Ltd.

© Copyright Jade3 Architecture Ltd.