Notes:

This drawing is the sole copyright of KPP Architects Ltd and reproduction in any form is forbidden unless permission is obtained in writing.

Do not scale from this drawing. Any descrepancies on site should be brought to the attention of KPP Architects Ltd.

Work and materials must comply with the current Building Regulations and
Codes of Practice and be read in conjunction with building specifications and other sub-contractors information. All materials are to be installed in strict accordance with the recommendations of the manufacturers.

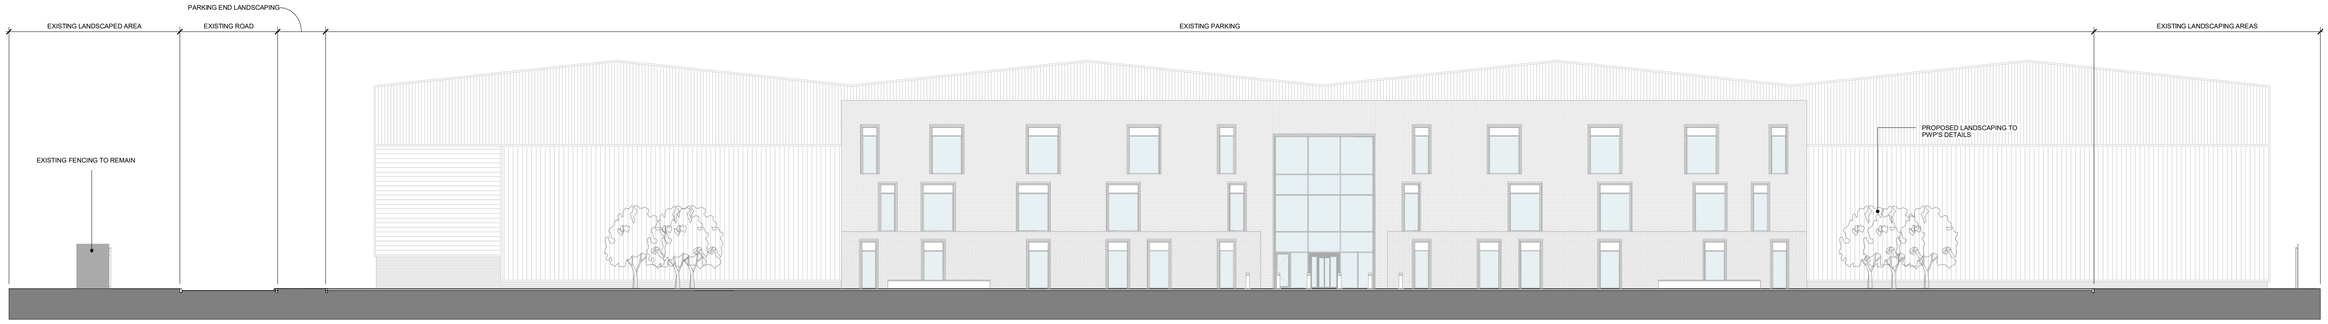

SECTION A-A
1 : 200

SECTION B-B
1 : 500

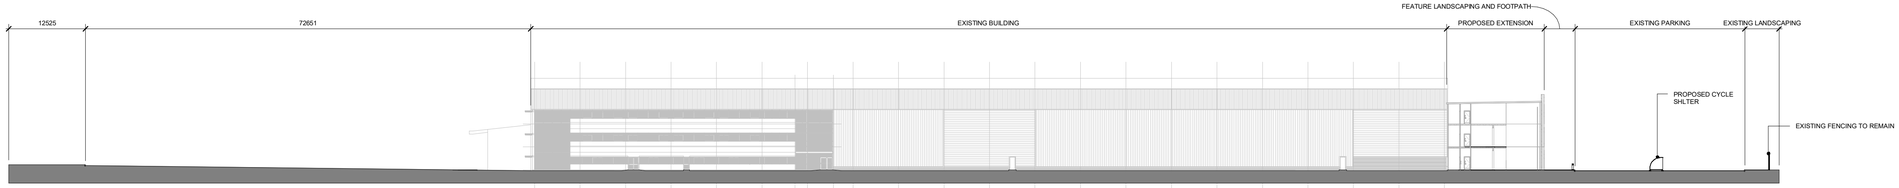

SECTION C-C
1 : 500

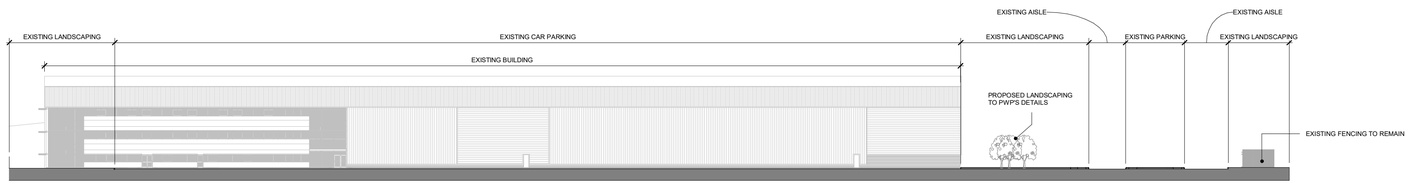

SECTION D-D
1 : 500

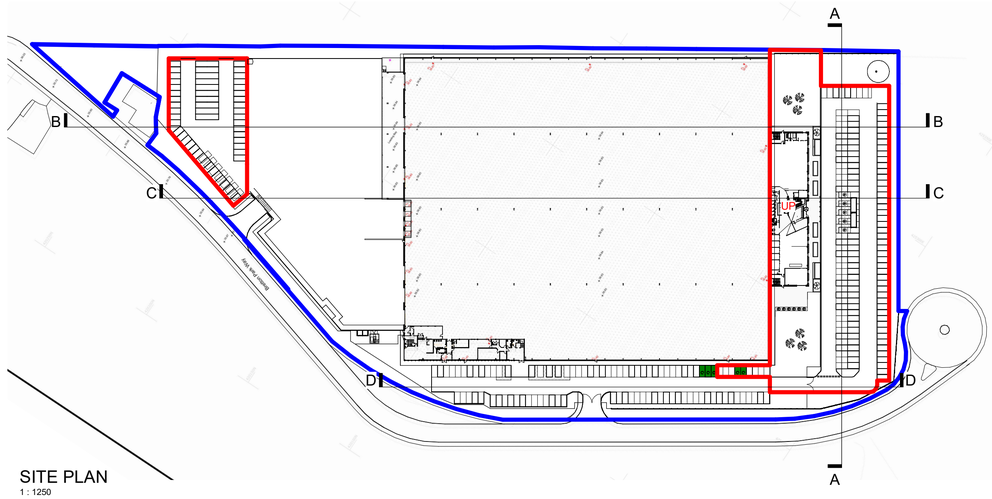

SITE PLAN
1 : 1250

Rev	Description	By	Chkd	Date
P1	Planning Issue	DR		25.04.25

Client

UK GREETINGS

Project Title

BRETTON PARK

Drawing Title

PROPOSED SITE SECTIONS

KPP ARCHITECTS

Lodge House
12 Town Street
Horsforth, Leeds LS18 4RJ

T : +44 (0) 113 2390460
E : architects@kpp-leeds.co.uk
W : www.kpp-leeds.co.uk

Scale	Size	Date	Drawn	Checked
As indicated	A1	APR'25	DR	-

Status

PLANNING

KPP Job No.	Revision
2467	P1

Project	Originator	Level	Type	Role	Class	Number
2010						