


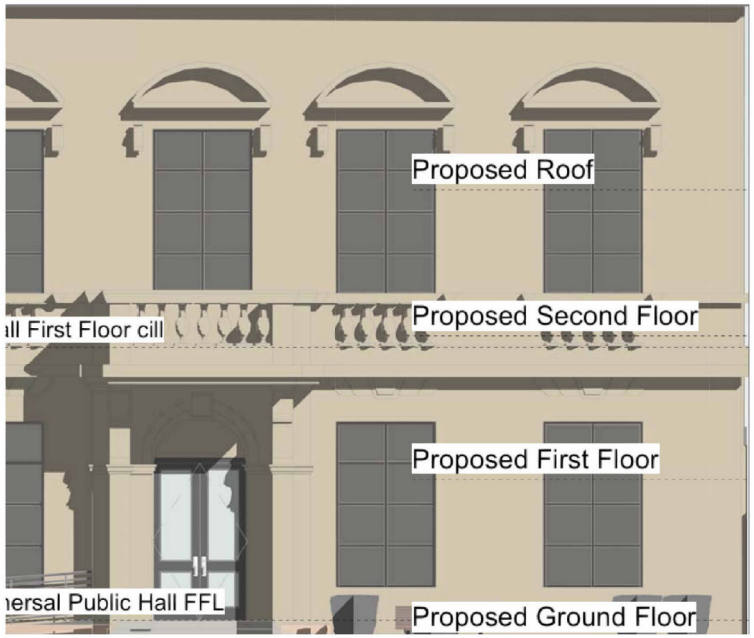

2 South

1 : 100



1 North

1 : 100

No.	Description	Date

Sk projx ltd

STATUS	CODE	SUITABILITY DESCRIPTION	PURPOSE OF ISSUE
PLANNING			

PROJECT 287 Oxford road, BD19 4JP

SHEET PROPOSED STREET SCENE

CLIENT Perveiz Aftab

SCALE 1 : 100

REV

DATE 5/21/2025 3:55:08 PM

PROJECT NUMBER 25-017-01

DRAWING NUMBER 25-017-A104.