IF IN ANY DOUBT PLEASE ASK THE ARCHITECT FOR CLARIFICATION.

DO NOT SCALE FROM DRAWING. ALL DIMENSIONS TO BE CHECKED ON SITE

THE COPYRIGHT FOR THESE DRAWINGS REMAINS THE PROPERTY OF THE ARCHITECT. THEY MUST NOT BE REPRODUCED IN ANY WAY WITHOUT THE ARCHITECTS PRIOR WRITTEN CONSENT.

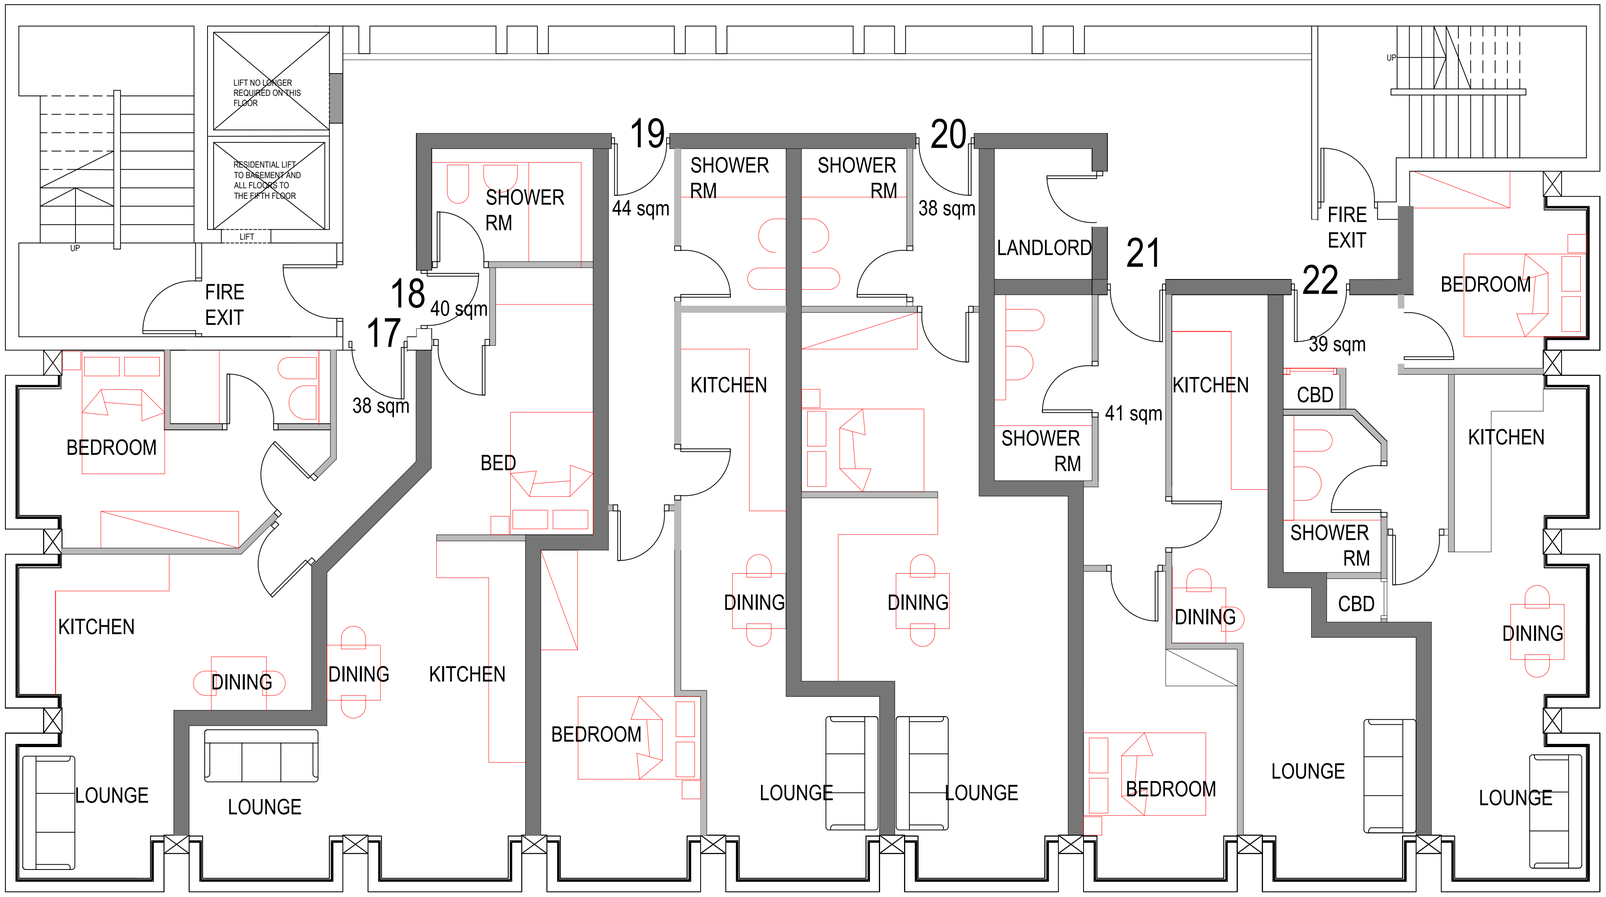

FOURTH FLOOR PLAN

SCHEDULE OF ACCOMMODATION

APARTMENT	SIZE (sqm)	PERSONS	
17	38	1 BED	1 PERSON
18	40	1 BED	1 PERSON STUDIO
19	44	1 BED	1 PERSON
20	38	1 BED	1 PERSON STUDIO
21	41	1 BED	1 PERSON
22	39	1 BED	1 PERSON

northern design partnership

Chartered Architects
The Chapel, Millmoor Road,
Meltham, Holmfirth, HD9 5JU

www.northerndesignpartnership.co.uk
Instagram: @northerndesignp
Telephone: (01484) 854848

client: HD CENTRAL

project: DEVELOPMENT OF FORMER HSBC BANK
2 CLOTH HALL STREET
HUDDERSFIELD
HD1 2EG

drawing: PROPOSED FOURTH FLOOR PLAN

revision	notes	date	drawn
-	-	-	-

scale :	1:50 AT A1	03.25	PB

project no.	drawing no.	revision
2412	14	