IF IN ANY DOUBT PLEASE ASK THE ARCHITECT FOR CLARIFICATION.

DO NOT SCALE FROM DRAWING. ALL DIMENSIONS TO BE CHECKED ON SITE

THE COPYRIGHT FOR THESE DRAWINGS REMAINS THE PROPERTY OF THE ARCHITECT. THEY MUST NOT BE REPRODUCED IN ANY WAY WITHOUT THE ARCHITECTS PRIOR WRITTEN CONSENT.

STAIRCASE USAGE;

EMERGENCY ESCAPE ONLY FOR RESIDENTS (FIRE DOORS TO BE ALARMED)

ACCESS FOR FIREFIGHTERS

ACCES TO PLANT ROOM FOR MAINTENANCE

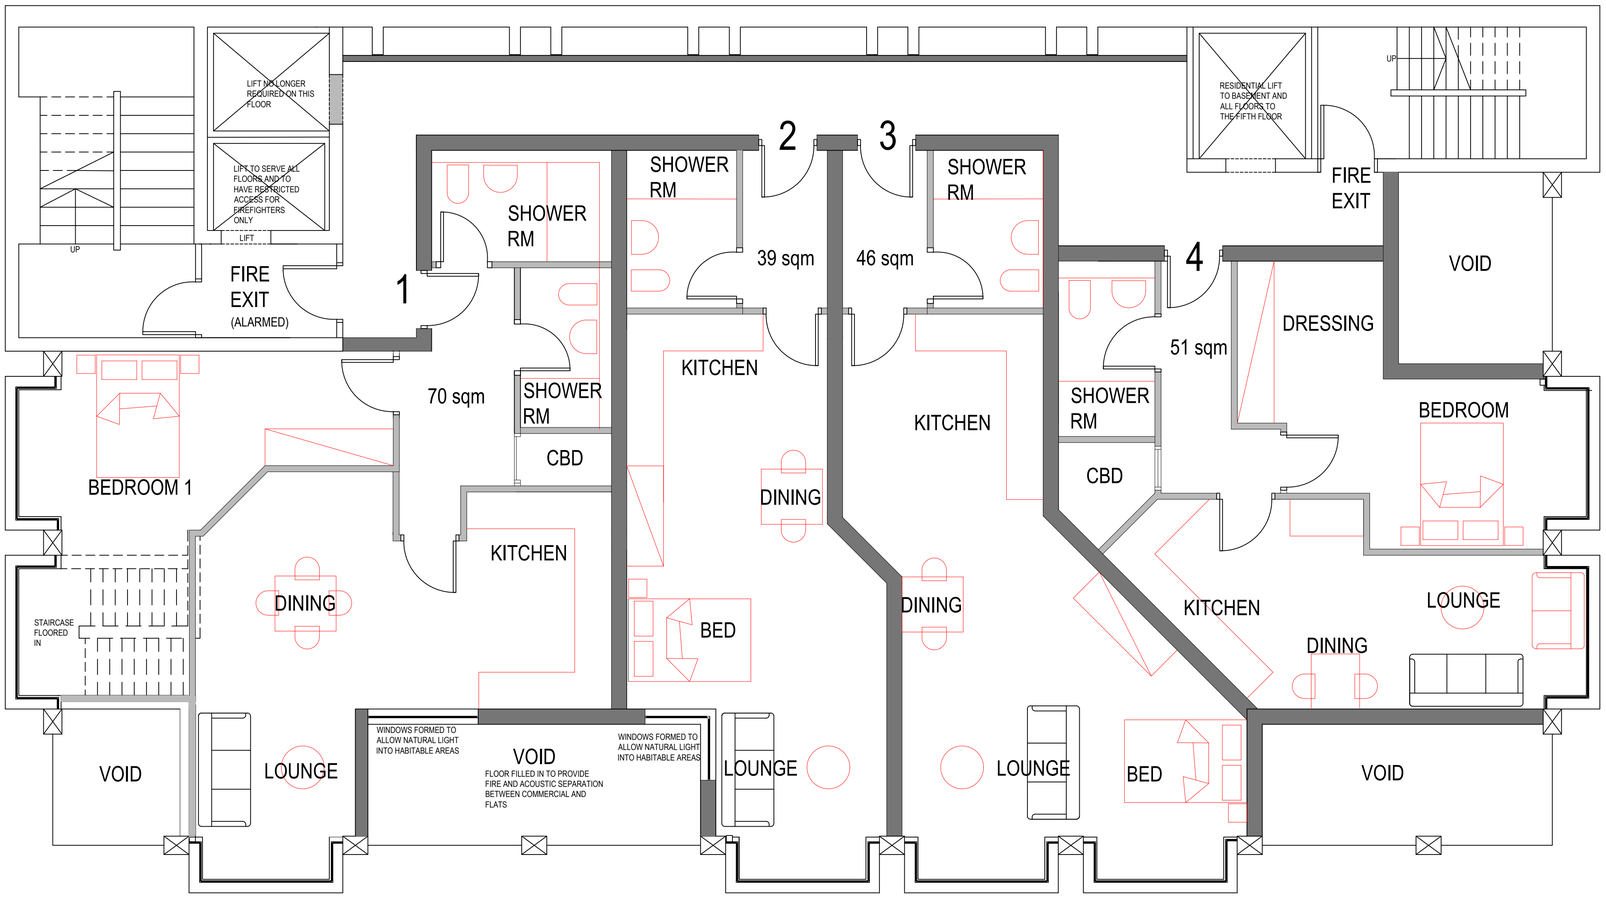

STAIRCASE USAGE;

MAIN RESIDENT ACCESS STAIR

ACCESS FOR FIREFIGHTERS IF REQUIRED

FIRST FLOOR PLAN

ALL UNITS TO BE SERVED BY CLEAN AIR MECHANICAL VENTILATION SYSTEM

SCHEDULE OF ACCOMMODATION

APARTMENT	SIZE (sqm)	PERSONS
1	70	1 BED 2 PERSON
2	39	1 BED 1 PERSON STUDIO
3	46	1 BED 1 PERSON STUDIO
4	51	1 BED 2 PERSON

northern design partnership

Chartered Architects
The Chapel, Millmoor Road,
Meltham, Holmfirth, HD9 5JU

www.northerndesignpartnership.co.uk
Instagram: @northerndesignp
Telephone: (01484) 854848

client: HD CENTRAL

project: DEVELOPMENT OF FORMER HSBC BANK
2 CLOTH HALL STREET
HUDDERSFIELD
HD1 2EG

drawing: PROPOSED FIRST FLOOR PLAN

revision	notes	date	drawn
A	LAYOUT AMENDED TO OVERCOME PLANNING CONCERNS	06.25	PB

scale :	1:50 AT A1	03.25	PB

project no.	drawing no.	revision
2412	11	A