

ARCHITECTURE | PLANNING | DESIGN


Malkin Farm
Brow Lane
Holmfirth
HD9 2RJ
07946872499
paul@paulmatthewsarchitectural.co.uk
www.paulmatthewsarchitectural.co.uk

Company Registration Number: 09898149 – Company
Registered in England and Wales

Do not scale from drawing, use figured
dimensions only.

All dimensions must be checked and verified on
site prior to commencement
of works and architect to be notified of any
discrepancies.

The copyright for these drawings remains the
property of Paul MatthewsArchitectural Ltd.
They must not be reproduced in any way without
prior written consent from the originator (Paul
MatthewsArchitecturalLtd).

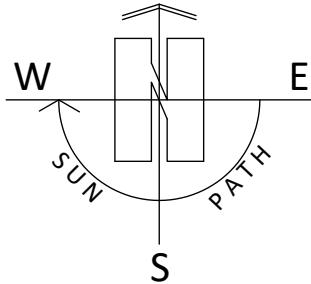


Project
Removal of Side Porch and Erection of
Replacement Single Storey Side Extension at
Lyndene, New Mill Road, Holmfirth, HD9 7SQ.
Client

Mrs P Stewart

Drawing Title/Issue

Location Plan

scale	date	sheet size	dwg. no.
1:1250	04/2025	A4	25/1153/01

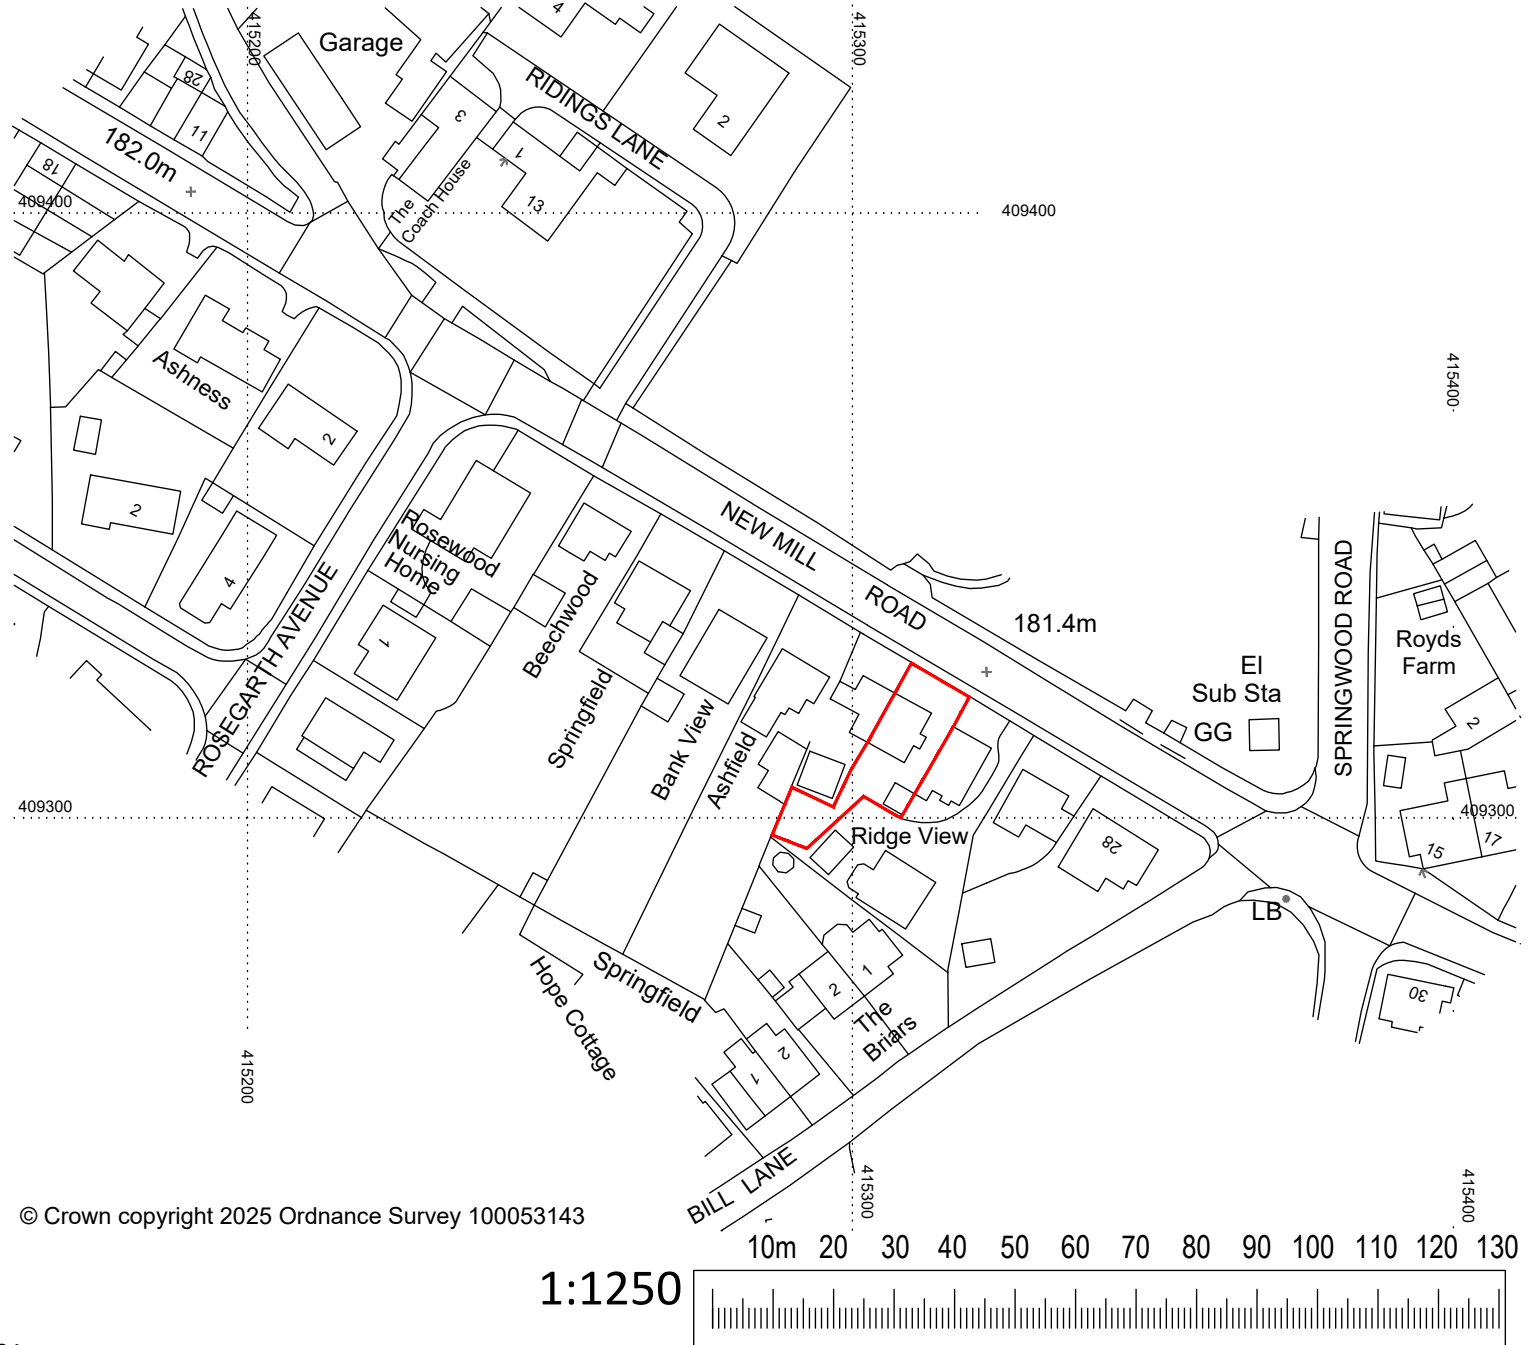

© Crown copyright 2025 Ordnance Survey 100053143

1:1250