


Typical Images



Forticrete Artstone
Premier Regency Buff
Pitched

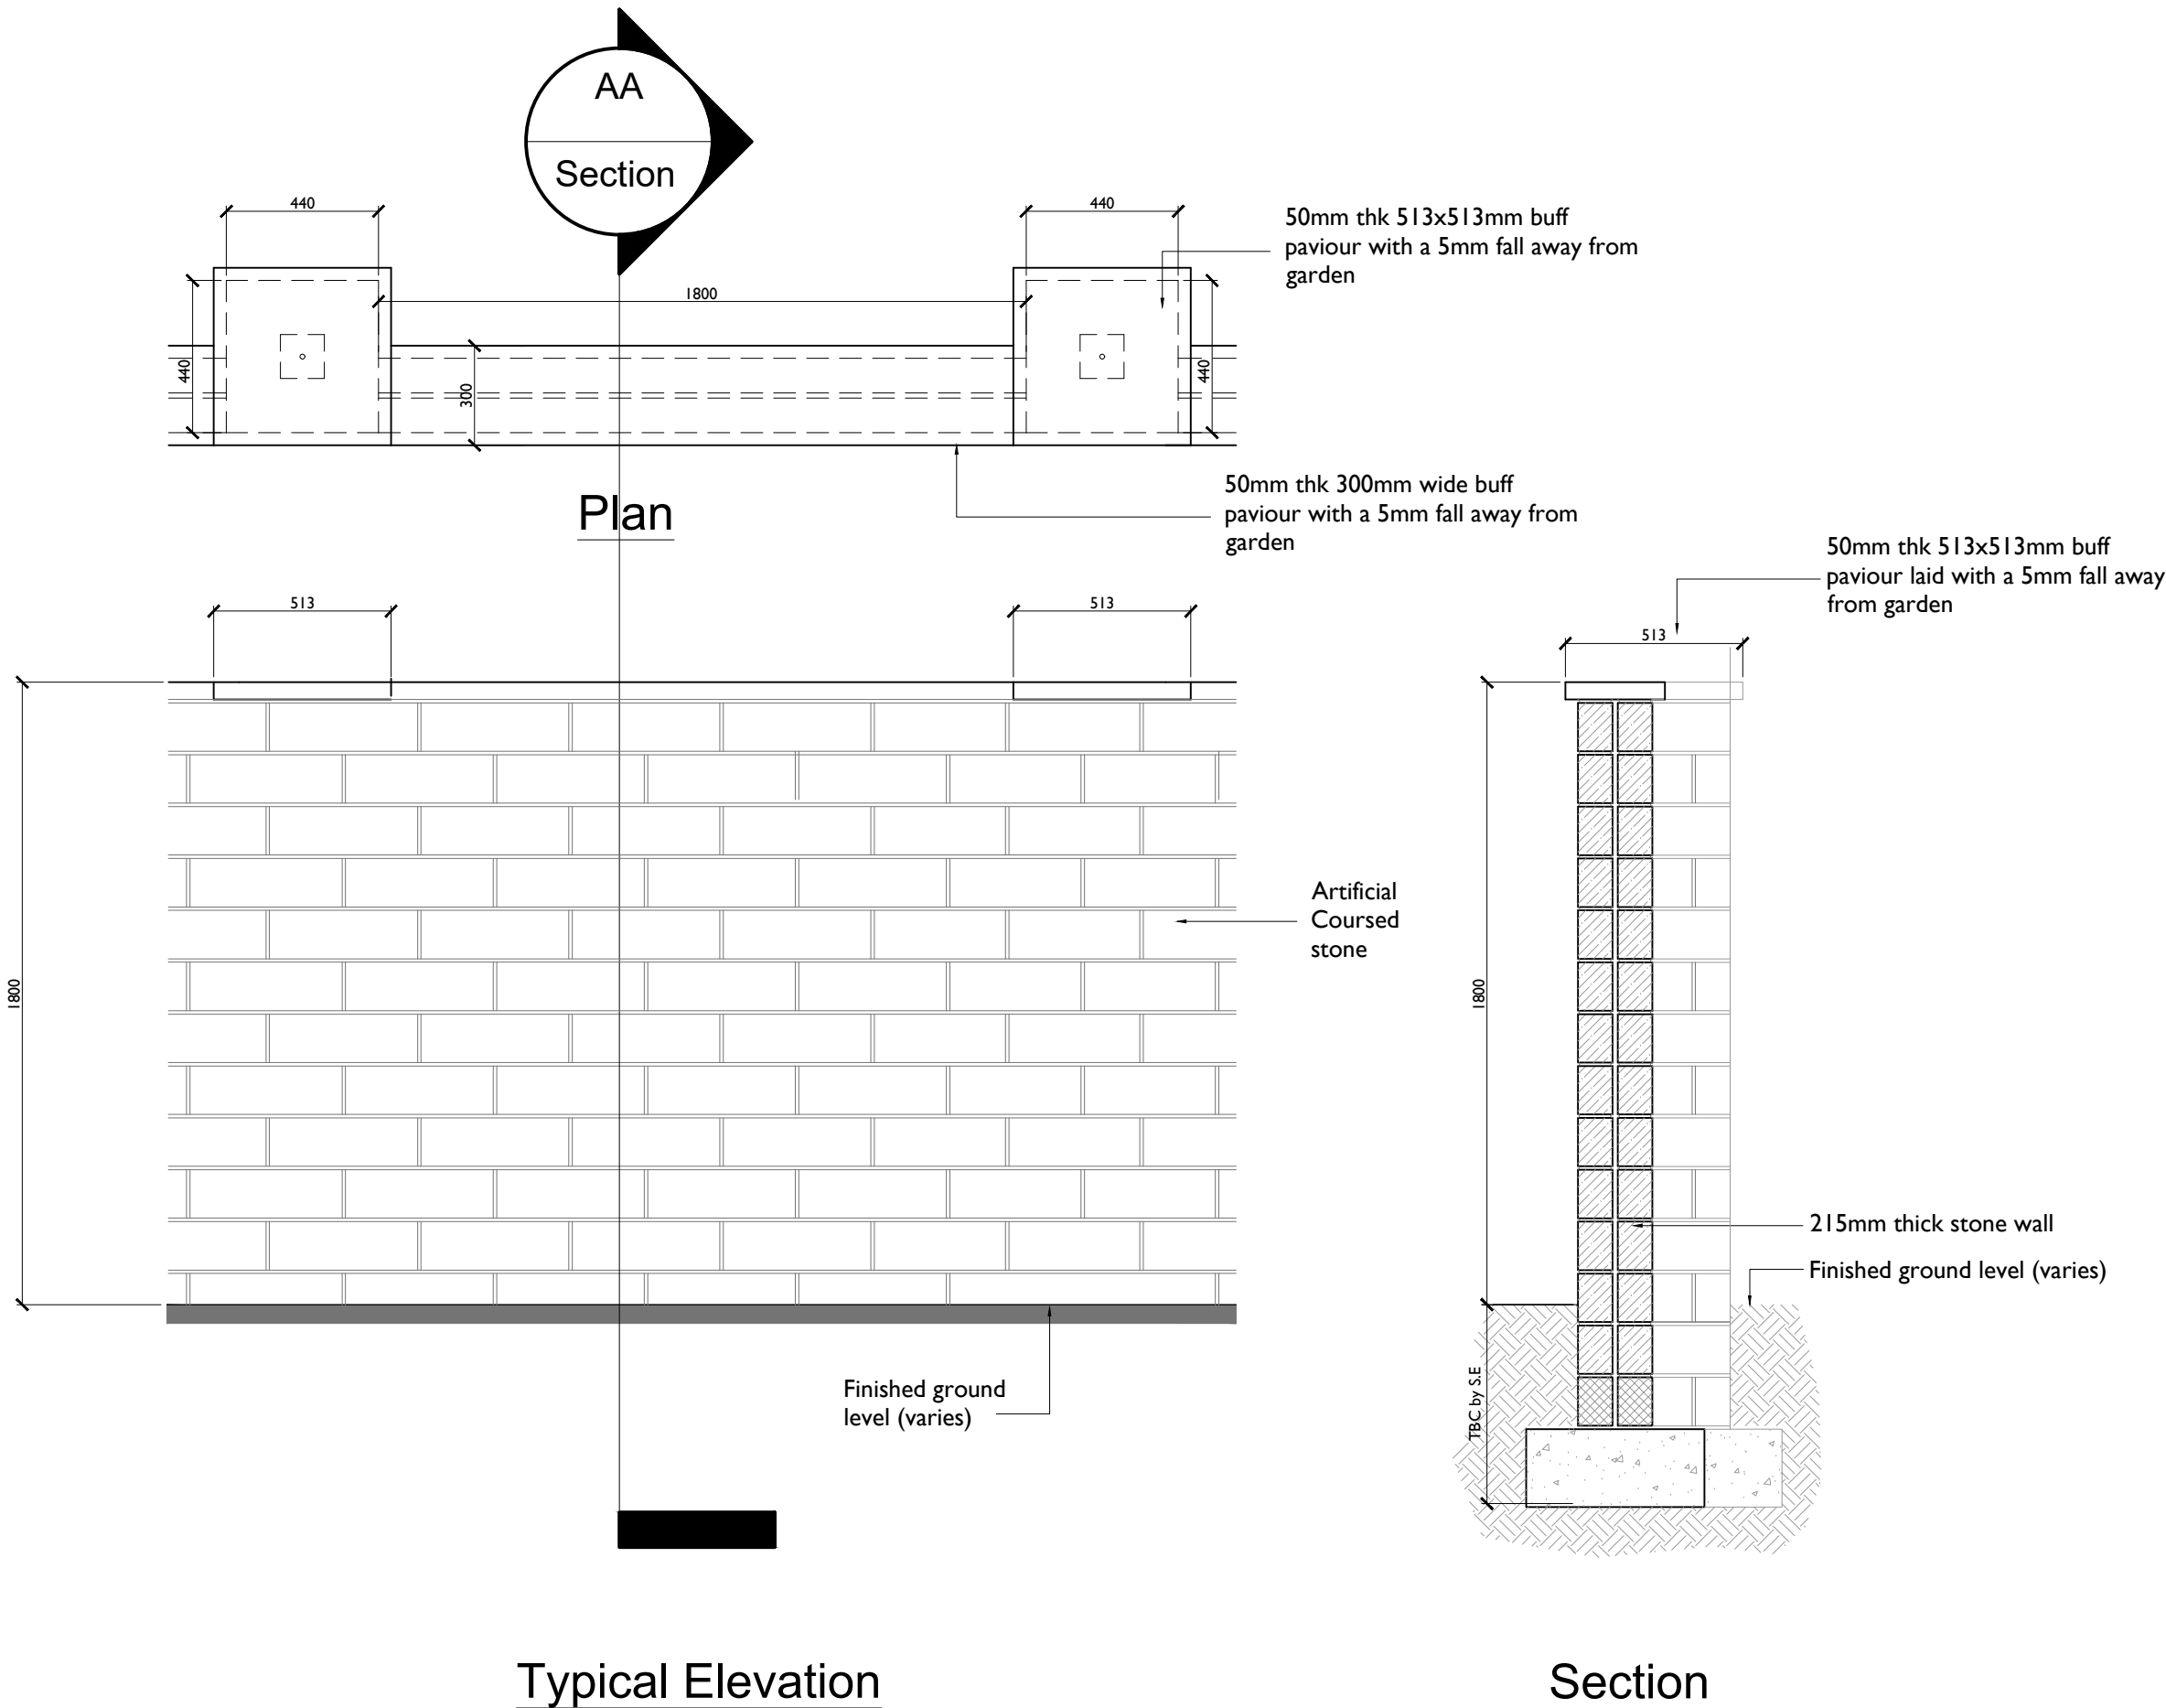

REV:	DESCRIPTION:	BY:	DATE:
STATUS:	CONSTRUCTION ISSUE		



Newett Homes
Thorp Arch Grange
Walton Road
Thorp Arch
Wetherby, LS23 7BA
Tel: 01937 543 599

PROJECT:
Standard Details
2023 Issue

DRAWING TITLE:
1.8m Art. Stone Masonry Wall Detail

SCALE AT A3: 1:20	DATE: 26/11/24	DRAWN: DF	CHECKED:
DRAWING NO: NH/SD/S120/A/02.01	REVISION: -		