Suitability Code:
S3
For COMMENT

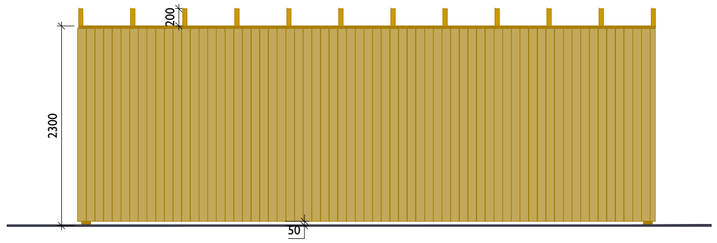

BIN STORE REAR (SOUTH) ELEVATION - Scale 1:50

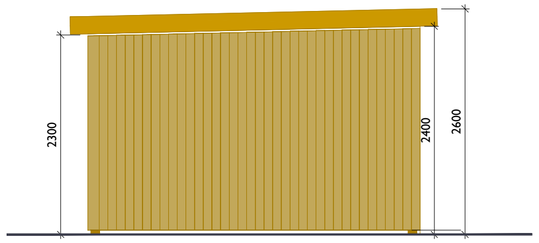

BIN STORE SIDE (EAST) ELEVATION - Scale 1:50

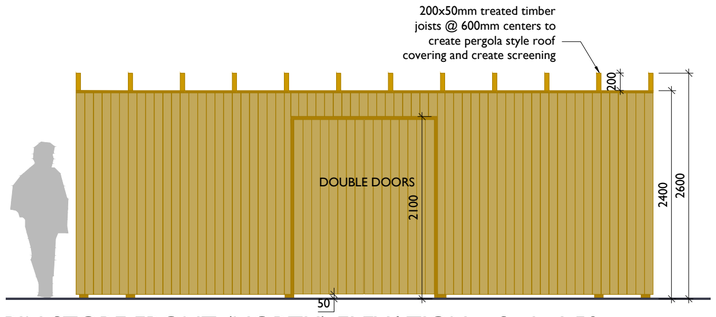

BIN STORE FRONT (NORTH) ELEVATION - Scale 1:50

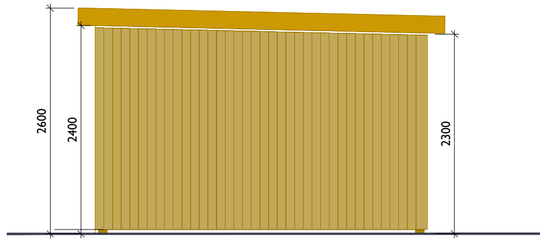

BIN STORE SIDE (WEST) ELEVATION - Scale 1:50

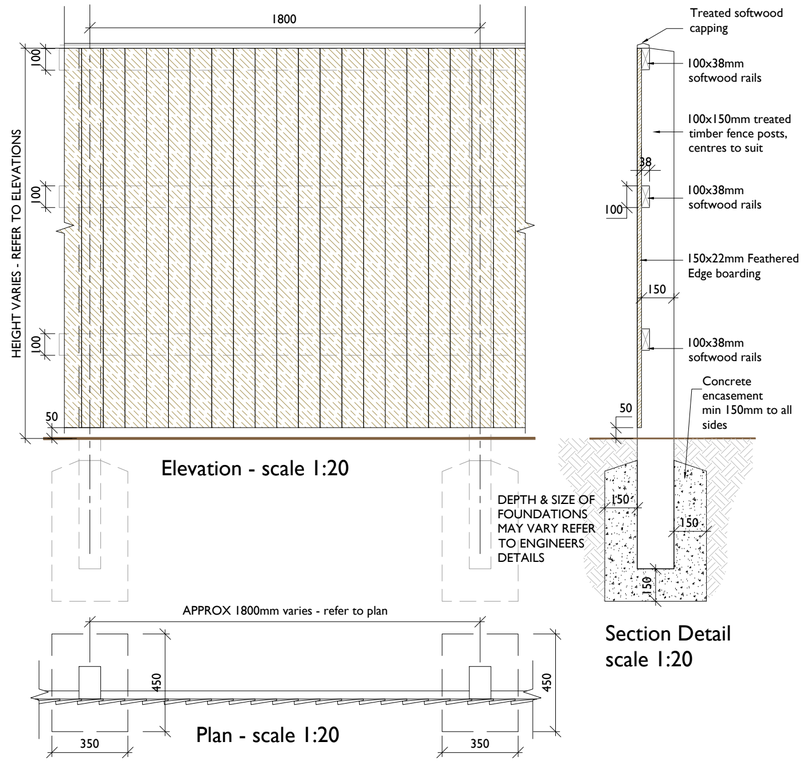

TYPICAL FEATHER EDGE TIMBER FENCE CONSTRUCTION AROUND BIN STORE - Scale 1:20

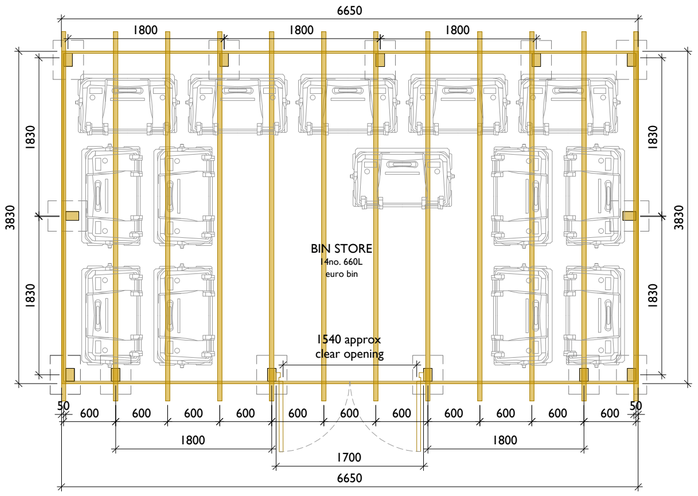

EXTERNAL BIN STORE PLAN - Scale 1:50

External bin store can store 14no. 660L bins = 14x660L= 9240L

4no. Internal Bin Stores can each store 6no. 660L bins = 24x660L = 15840L

TOTAL LITREAGE = 25080L

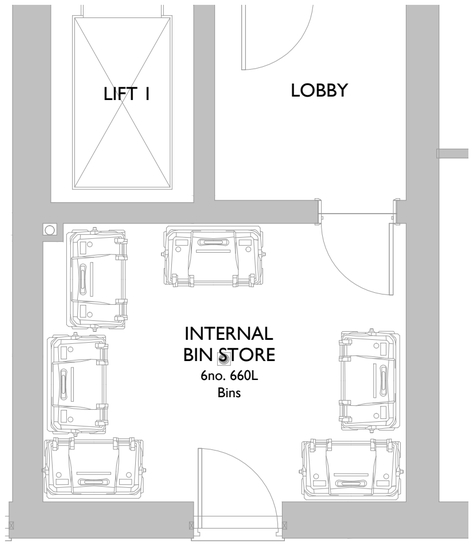

INTERNAL BIN STORE - Ground floor
Scale 1:50

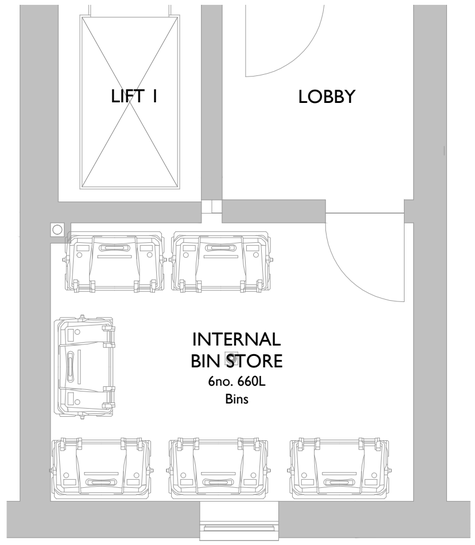

INTERNAL BIN STORE -
Lower Ground, first & second floor
Scale 1:50

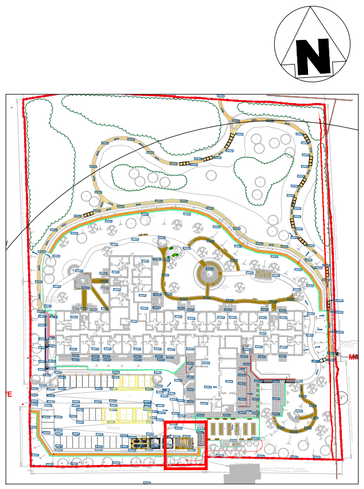

Site Plan Showing Location of bin store - NTS

REV	COMMENT	DATE	DR	CH
P03	BINSTORE REDUCED IN SIZE, BINS CHANGED TO 660L FROM 1100L AND LOCATION OF BIN STORE SWAPPED WITH SUBSTATION	18.11.25	RB	RB
P02	MINOR AMENDS FOLLOWING SITE MEETING	19.12.24	RB	RB
P01	FIRST ISSUE	19.12.24	RB	RB

THIS DESIGN IS COPYRIGHT ©

BBA
BREWSTER BYE ARCHITECTS
5 NORTH HILL ROAD, LEEDS, HEADINGLEY, LS6 2EN
T: 0113 2754000
info@brewsterbye.co.uk www.brewsterbye.co.uk

CLIENT
ROBERTSON

JOB TITLE
PROPOSED EXTRA CARE
KENMORE DRIVE, CLECKHEATON

EXTERNAL BIN STORE DETAILS

Drawn: HM Scale: NOTED@A2
Date: JAN 24 Checked: RB

DWG NO CLK-BBA-XX-ZZ-DR-A-90-0015 REV: P03