



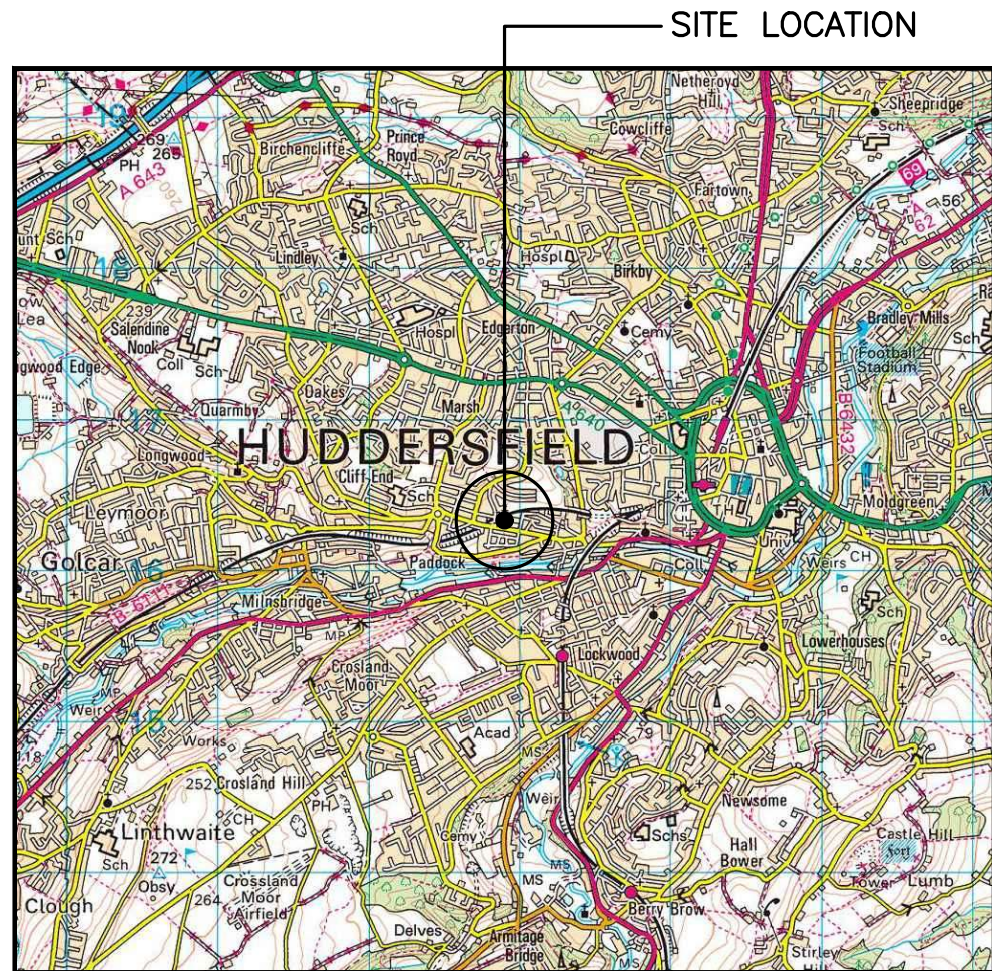

SITE LOCATION
(Scale 1:50000)
Ordnance Survey map extract
based upon Landranger map series
with the permission of the controller of
His Majesty's Stationery Office
Licence No. 100022432
Crown copyright.

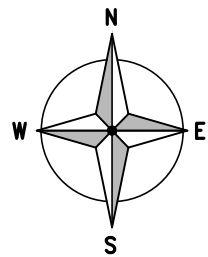


SITE PHOTOGRAPH



416400


416300

416200

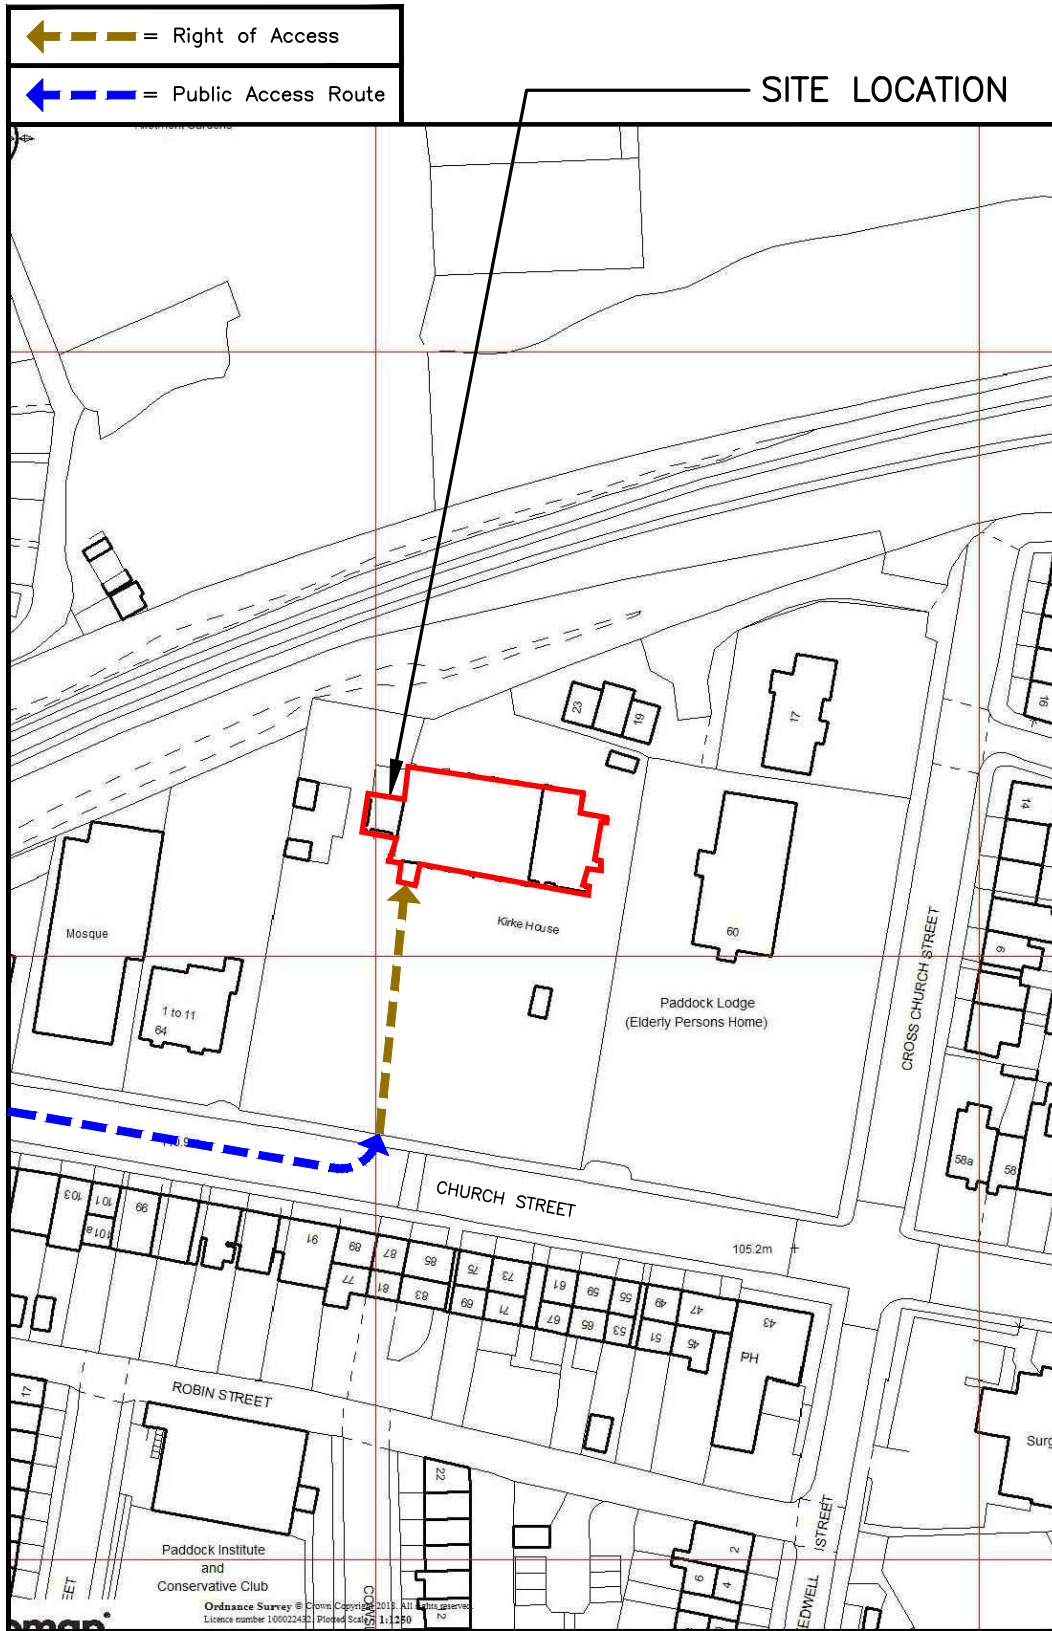

DETAILED SITE LOCATION
(Scale 1:1250)

Based upon Ordnance Survey map extract
with the permission of the Controller of
His Majesty's Stationery Office.
Crown copyright.
Licence No. 100022432

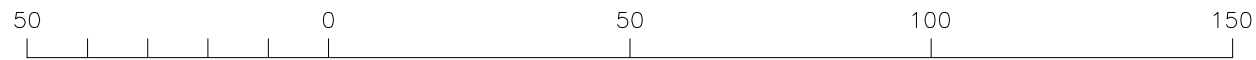

ORIGINAL SCALE AT A3 - 1:1250

ALL DIMENSIONS IN METRES

ALL DIMENSIONS ARE IN mm UNLESS NOTED OTHERWISE

N.G.R | E: 412900 | N: 416320

DIRECTIONS TO SITE:
HEAD EAST ON THE M62 TOWARDS EXIT 23,
AT JUNCTION 23 EXIT ONTO HEY ROAD/A640
TO WARDS HUDDERSFIELD, CONTINUE TO
FOLLOW A640, GO THROUGH TWO
ROUNDBABOUTS, TURN RIGHT ONTO REED
STREET, AT THE ROUNDBABOUT TAKE THE 2ND
EXIT ONTO LUCK LANE, AT THE ROUNDBABOUT
TAKE THE 1ST EXIT ONTO CHURCH STREET,
AFTER APPROX 0.3 MILES THE SITE WILL BE
ON THE LEFT HAND SIDE.

A	PLANNING ISSUE	M.P	T.C	19/03/25
REV	MODIFICATION	BY	CH	DATE


United Living Connected
4 Clearwater, Lingley Mere Business Park, Lingley Green
Avenue,
Great Sankey, Warrington, WA5 3UZ
t. 44 (0)151 420 4128
www.unitedliving.co.uk



Cell Name	Opt.
KIRKE HOUSE	-

Cell ID No			
CSID	-	VF	- VMO2
112925	-	N/A	18717
Project No.	-	TM Cell ID	- N/A
11292530	-	-	-

Site Address / Contact Details	
CHURCH STREET PADDOCK HUDDERSFIELD WEST YORKSHIRE HD1 4UD	

Drawing Title: SITE LOCATION MAPS	
Purpose of issue: PLANNING	Dwg Rev: A
Drawing Number: 100	Pack Issue: B
Surveyed By: E.W	Original Sheet Size: A3
Drawn: M.P	Date: 19/03/25
Checked: T.C	Date: 19/03/25