ALL DIMENSIONS ARE IN mm UNLESS NOTED OTHERWISE

N.G.R	E: 412900	N: 416320

DIRECTIONS TO SITE:
HEAD EAST ON THE M62 TOWARDS EXIT 23, AT JUNCTION 23 EXIT ONTO HEY ROAD/A640 TO WARDS HUDDERSFIELD, CONTINUE TO FOLLOW A640, GO THROUGH TWO ROUNDABOUTS, TURN RIGHT ONTO REED STREET, AT THE ROUNDABOUT TAKE THE 2ND EXIT ONTO LUCK LANE, AT THE ROUNDABOUT TAKE THE 1ST EXIT ONTO CHURCH STREET, AFTER APPROX 0.3 MILES THE SITE WILL BE ON THE LEFT HAND SIDE.

SITE LOCATION

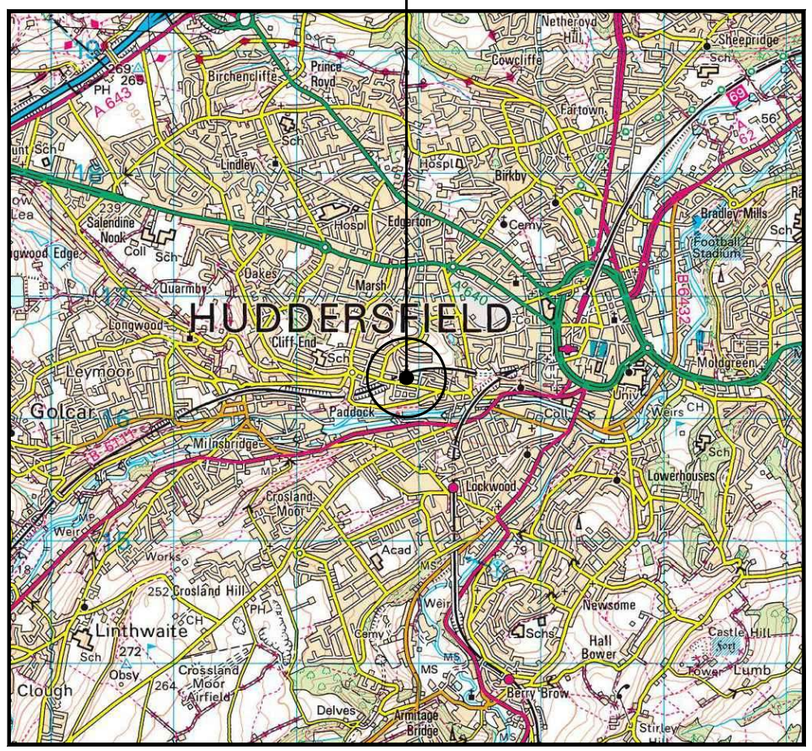

0 1km 2km
Scale

SITE LOCATION
(Scale 1:50000)

Ordnance Survey map extract based upon Landranger map series with the permission of the controller of His Majesty's Stationery Office Licence No. 100022432 Crown copyright.

SITE PHOTOGRAPH

= Right of Access

= Public Access Route

SITE LOCATION

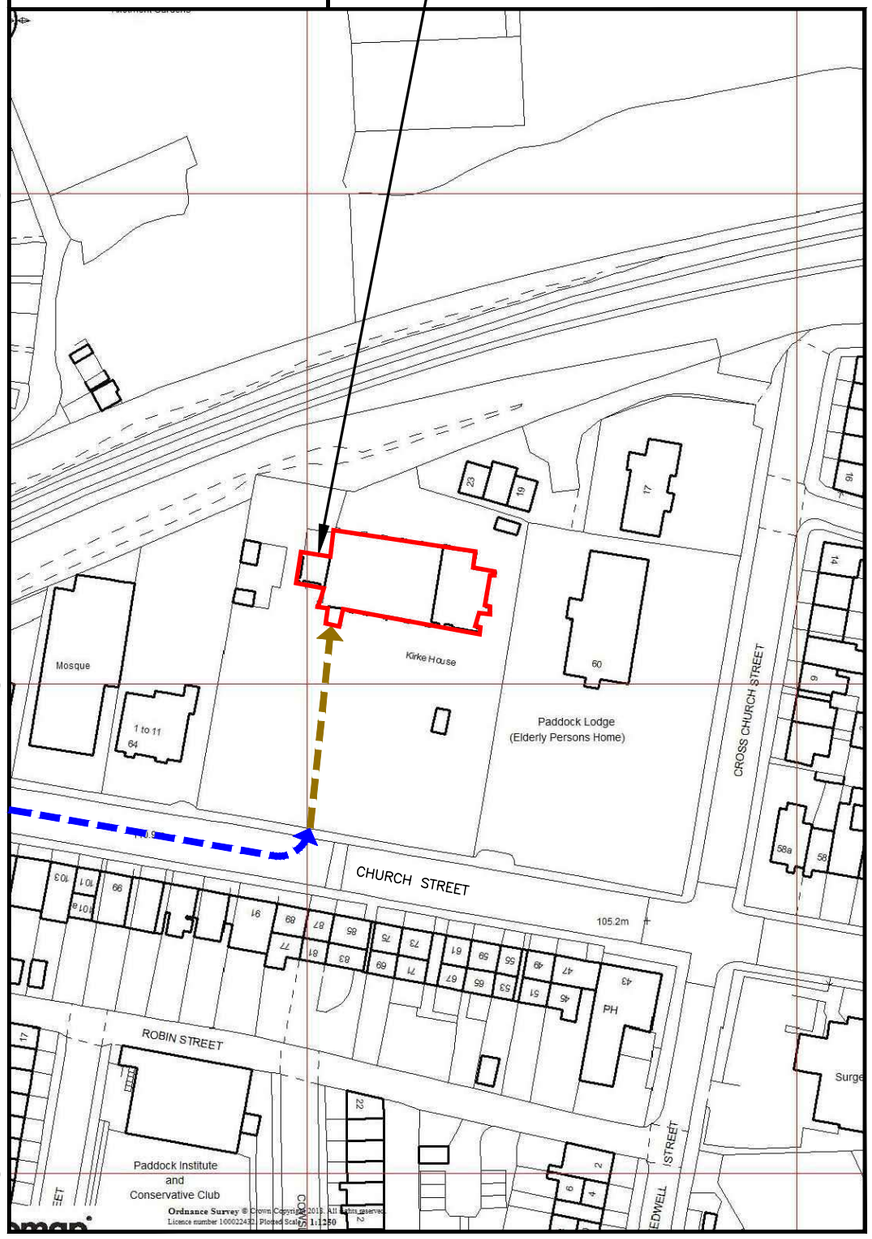

DETAILED SITE LOCATION
(Scale 1:1250)

Based upon Ordnance Survey map extract with the permission of the Controller of His Majesty's Stationery Office. Crown copyright. Licence No. 100022432

50 0 50 100 150

ORIGINAL SCALE AT A3 – 1:1250 ALL DIMENSIONS IN METRES

REV	MODIFICATION	BY	CH	DATE
A	PLANNING ISSUE	M.P	T.C	19/03/25

united living connected
United Living Connected
4 Clearwater, Lingley Mere Business Park, Lingley Green Avenue,
Great Sankey, Warrington, WA5 3UZ
t. 44 (0)151 420 4128
www.unitedliving.co.uk

cornerstone

Cell Name	Opt.
KIRKE HOUSE	–

Cell ID No

CSID	– VF	– VMO2
112925	N/A	18717
Project No.	– TM Cell ID	– N/A
11292530	–	–

Site Address / Contact Details

CHURCH STREET
PADDOCK
HUDDERSFIELD
WEST YORKSHIRE
HD1 4UD

Drawing Title: SITE LOCATION MAPS

Purpose of issue: PLANNING — Dwg Rev: A

Drawing Number: 100

Surveyed By: E.W — Original Sheet Size: A3 — Pack Issue: B

Drawn: M.P — Date: 19/03/25 — Checked: T.C — Date: 19/03/25

SDNT0005 Version 2.3