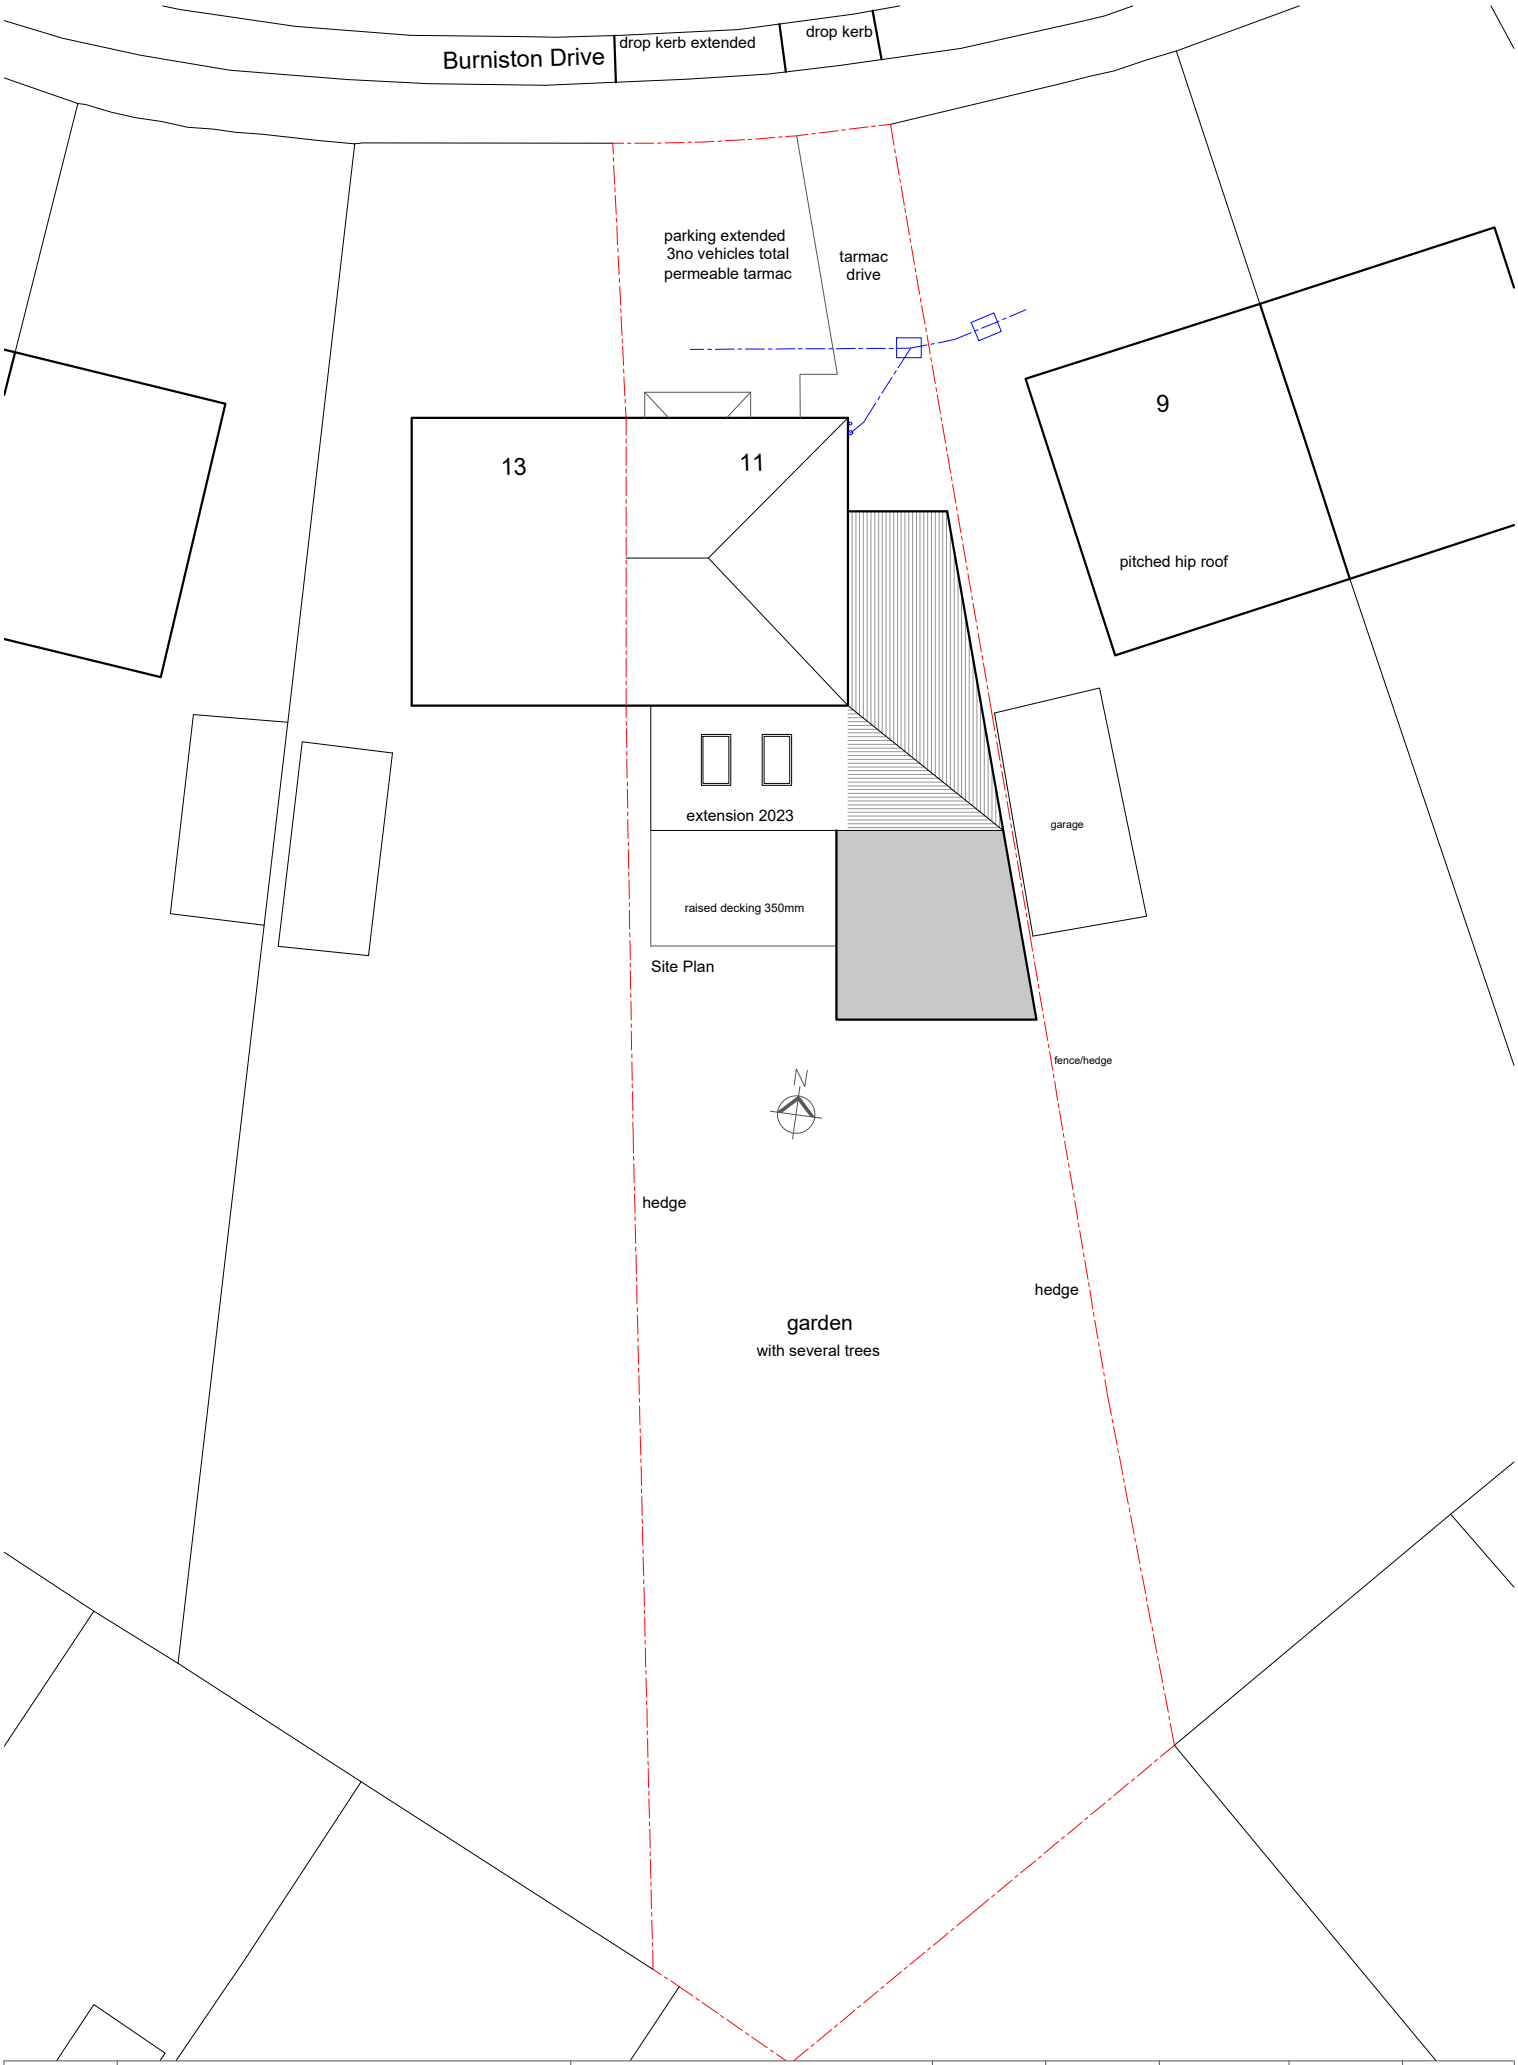

Project: Rear Extension 11 Burniston Drive, Oakes HD3 3PR	Title: Proposed Site Plan	Drg No: BD04.1	Scale: 1:200	Date: April 2025	Status: Planning