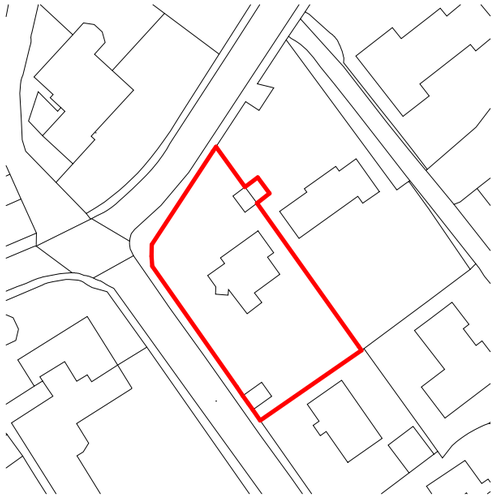

Site Location Plan

1 : 1250

SCALE 1:1250

0 10m 20m 30m 40m 50m

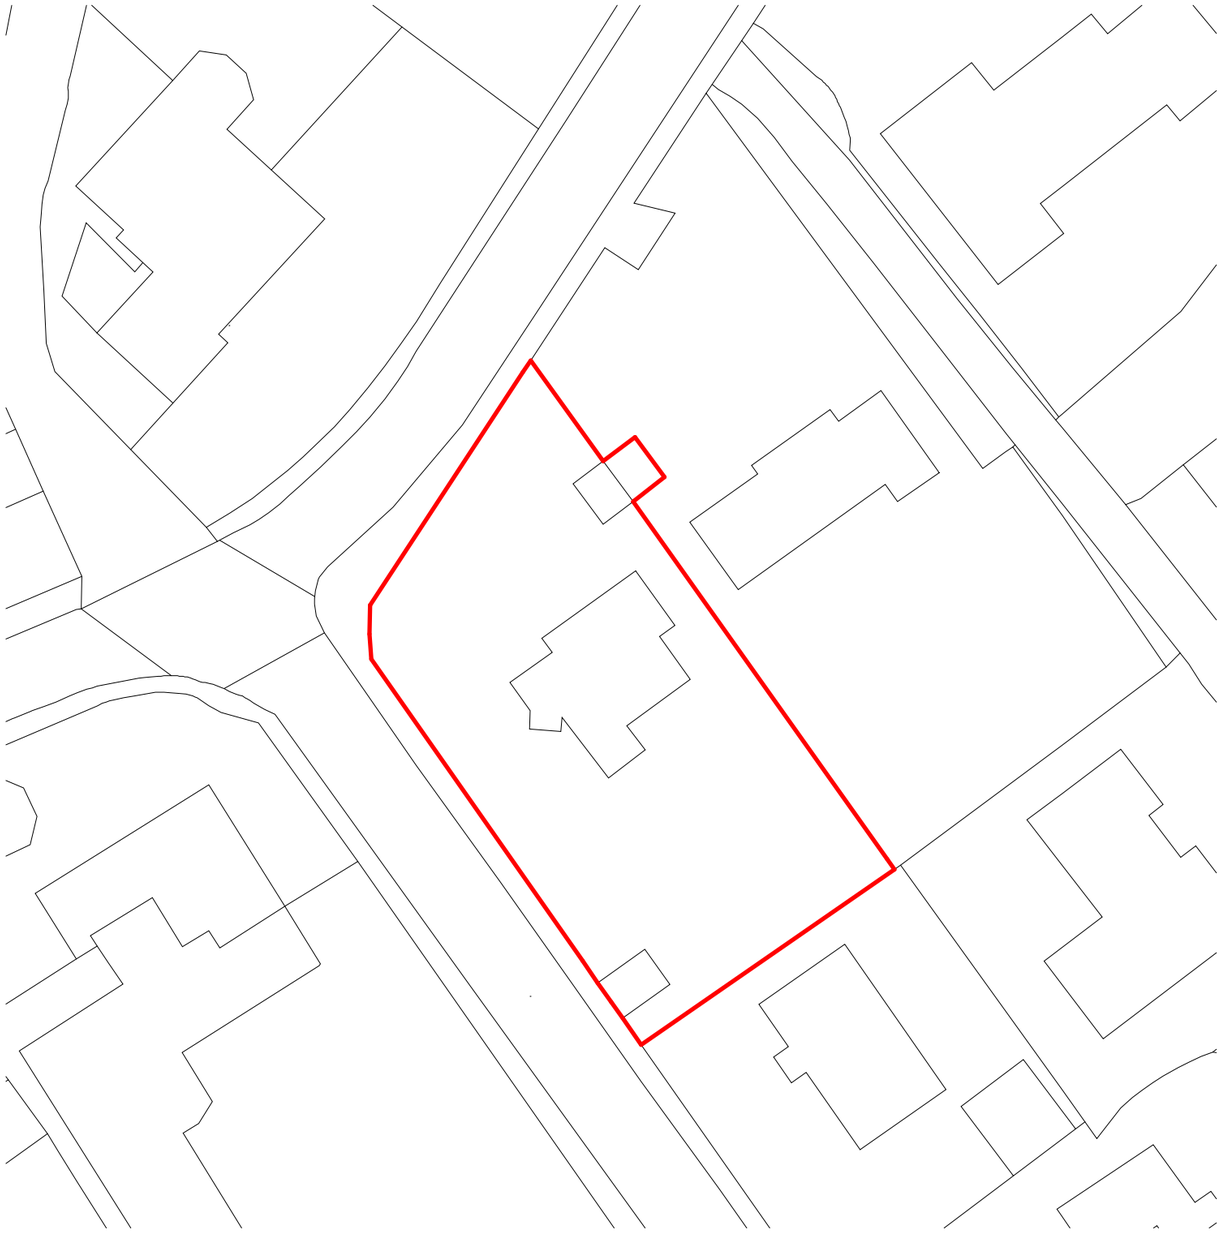

Existing Site Plan

1 : 500

SCALE 1:500

0 5m 10m 15m 20m 25m

CLIENT

Michael / Len

PROJECT

40 Station Lane, Birkenshaw, Bradford
BD11 2JE

DRAWING TITLE

Site Location and Site Plan

STATUS

S4 - Planning

Proj Ref	Origin	Zone	Level	Type	Role	Num	Status	Rev
17028	BAS	00	00	DR	A	00100	S4	-

Sheet	Scale	Issue Date	Drwn by	Ckd by
A3	As indicated	14-04-25	AB	AB

North

W E

S

REV	DESCRIPTION	DATE	ISSED BY

ISSUE/REVISION HISTORY

BARNES ARCHITECTURAL SERVICES

Unit 19, Victoria Spring Business Park
Liversedge, West Yorkshire WF15 6BU

NOTES
Do not scale from this drawing. Only figured dimensions are to be taken from this drawing. Contractor must verify all dimensions on site before commencing any work or shop drawings. Report any discrepancies to the architect before commencing work. If this drawing exceeds the quantities taken in any way the architects are to be informed before the work is initiated. Work within the Construction (Design & Management) Regulations 2015 is not to start until a Health and Safety Plan has been produced. This drawing is copyright and must not be reproduced without consent of BARNES ARCHITECTURAL SERVICES.

DRAWING STATUS/TYPE KEY

S0	Feasibility	S2	Sketch
L	Landscape	D4	Construction
S4	Planning	Z	Marketing
B	Building Survey	B3	As Built
D2	Tender	Z	Tenant
OS	Ordnance Survey		