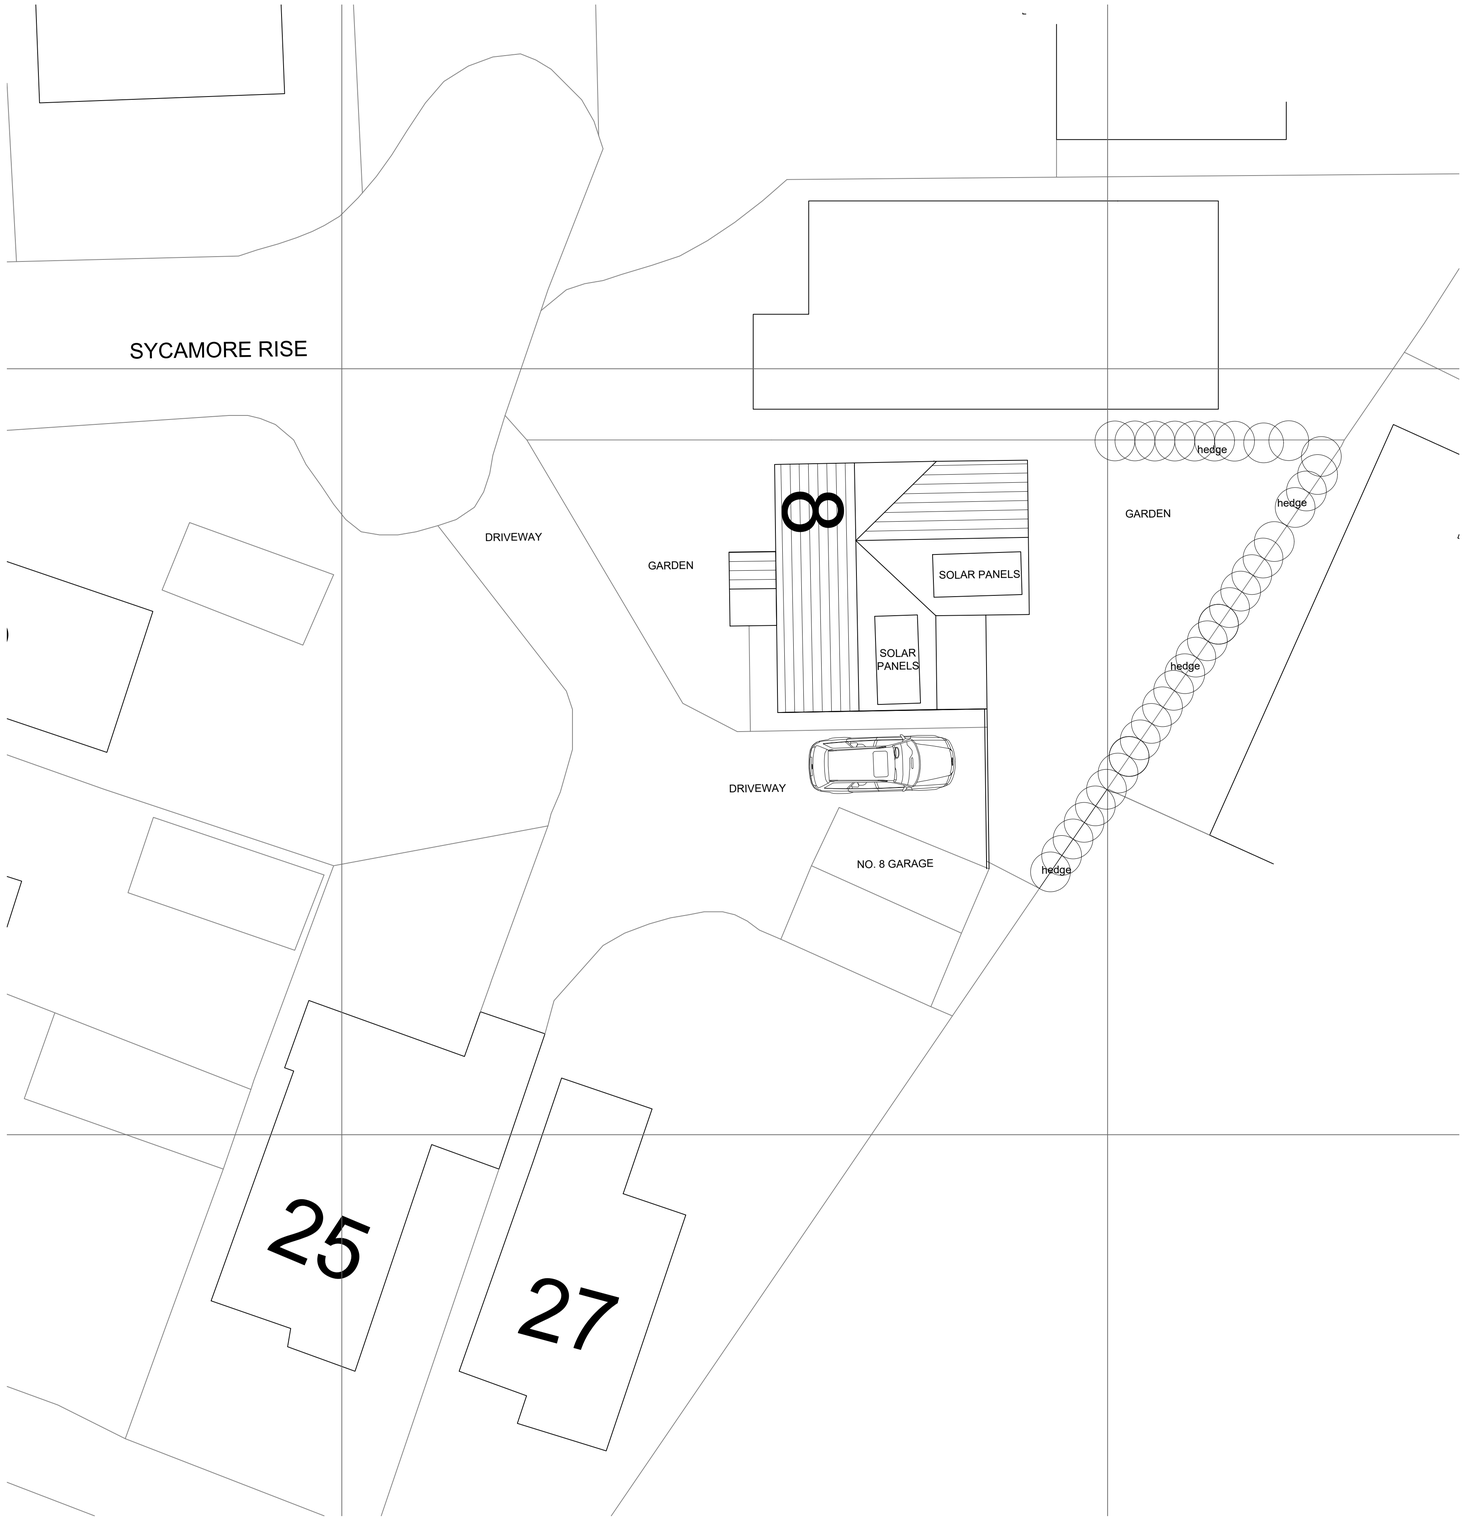

PROPOSED SITE PLAN 1:100

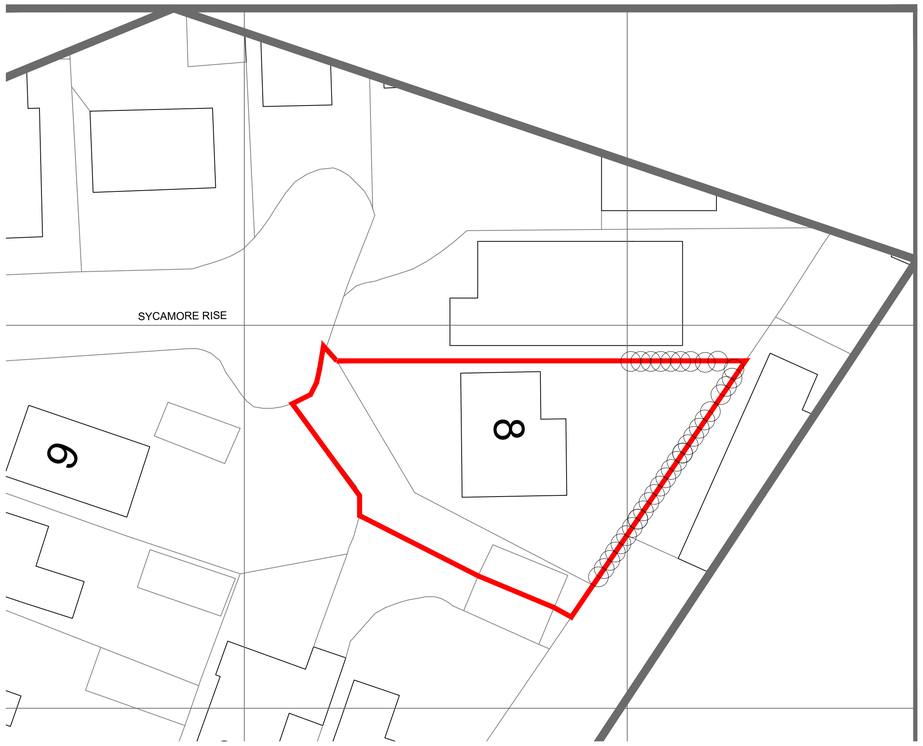

EXISTING SITE PLAN 1:200

LOCATION PLAN 1:1250

DRAWING DESCRIPTION
EXISTING & PROPOSED SITE PLAN
& LOCATION PLAN

JOB TITLE
8 SYCAMORE RISE

CLIENT
MR & MRS HOLMES

DRAWN BY

SCALE 1:100,1:200 1:1250 @ A1

DATE JAN 2025

DRAWING NO. 2033- 00-03

REVISION -

CHECKED

L'Arche Developments (Yorkshire) Ltd
3 The Studio
The Old Brickworks
HD4 6UY
mail@larchedevelopments.co.uk
Company Reg:(0345594 VAT Reg: 141619255
Claire Parker-Hugill (07787226680 & Emma Hanks (07779724443