


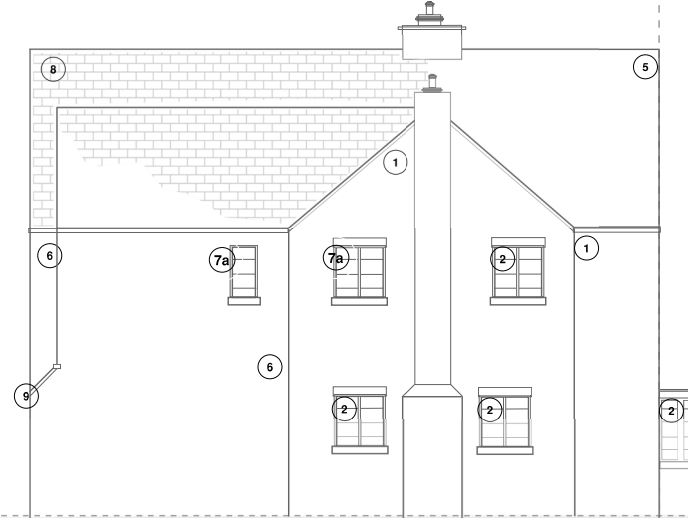

Material Key:

1 Existing stone.

2 Existing windows and doors.

3 Existing garage door.

4 Existing guttering and fascia.

5 Existing roof tiles.


6 Stone to match existing.

7 Proposed windows and doors.

7a Proposed windows with obscure glazing

8 Roof tile to match existing.

9 Guttering and fascia to match existing.

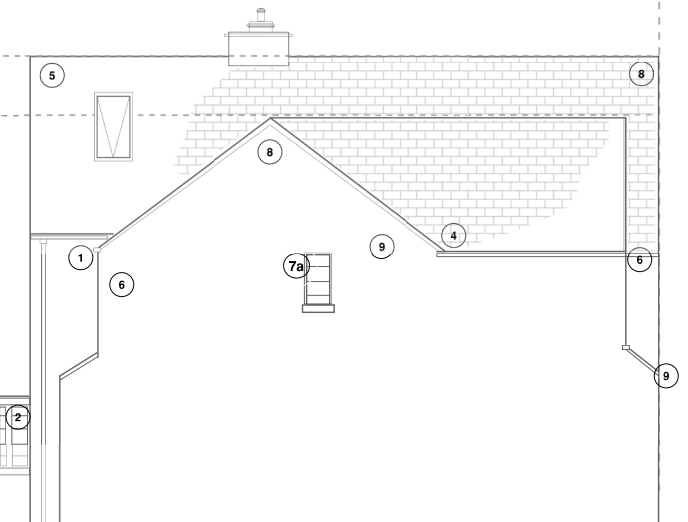

Do not scale from this drawing. Only figured dimensions should be taken from this drawing. All dimensions must be checked prior and verified on site before commencing works: or produce shop fabrication drawings. The originator should be notified immediately of any discrepancy.

Drawings based on site survey information, ordnance survey and/or existing record information - the design and drawing content is subject to final site survey and statutory requirements.

This drawing is to be read in conjunction with all related drawings.



Scale: 1:100 @A3

Address: 42 Station Lane
Bradford BD11 2JE
Title: Proposed Elevations
Scale: 1:100 @A3
Drg No. 42SL - 003
Date: 12/May/25