



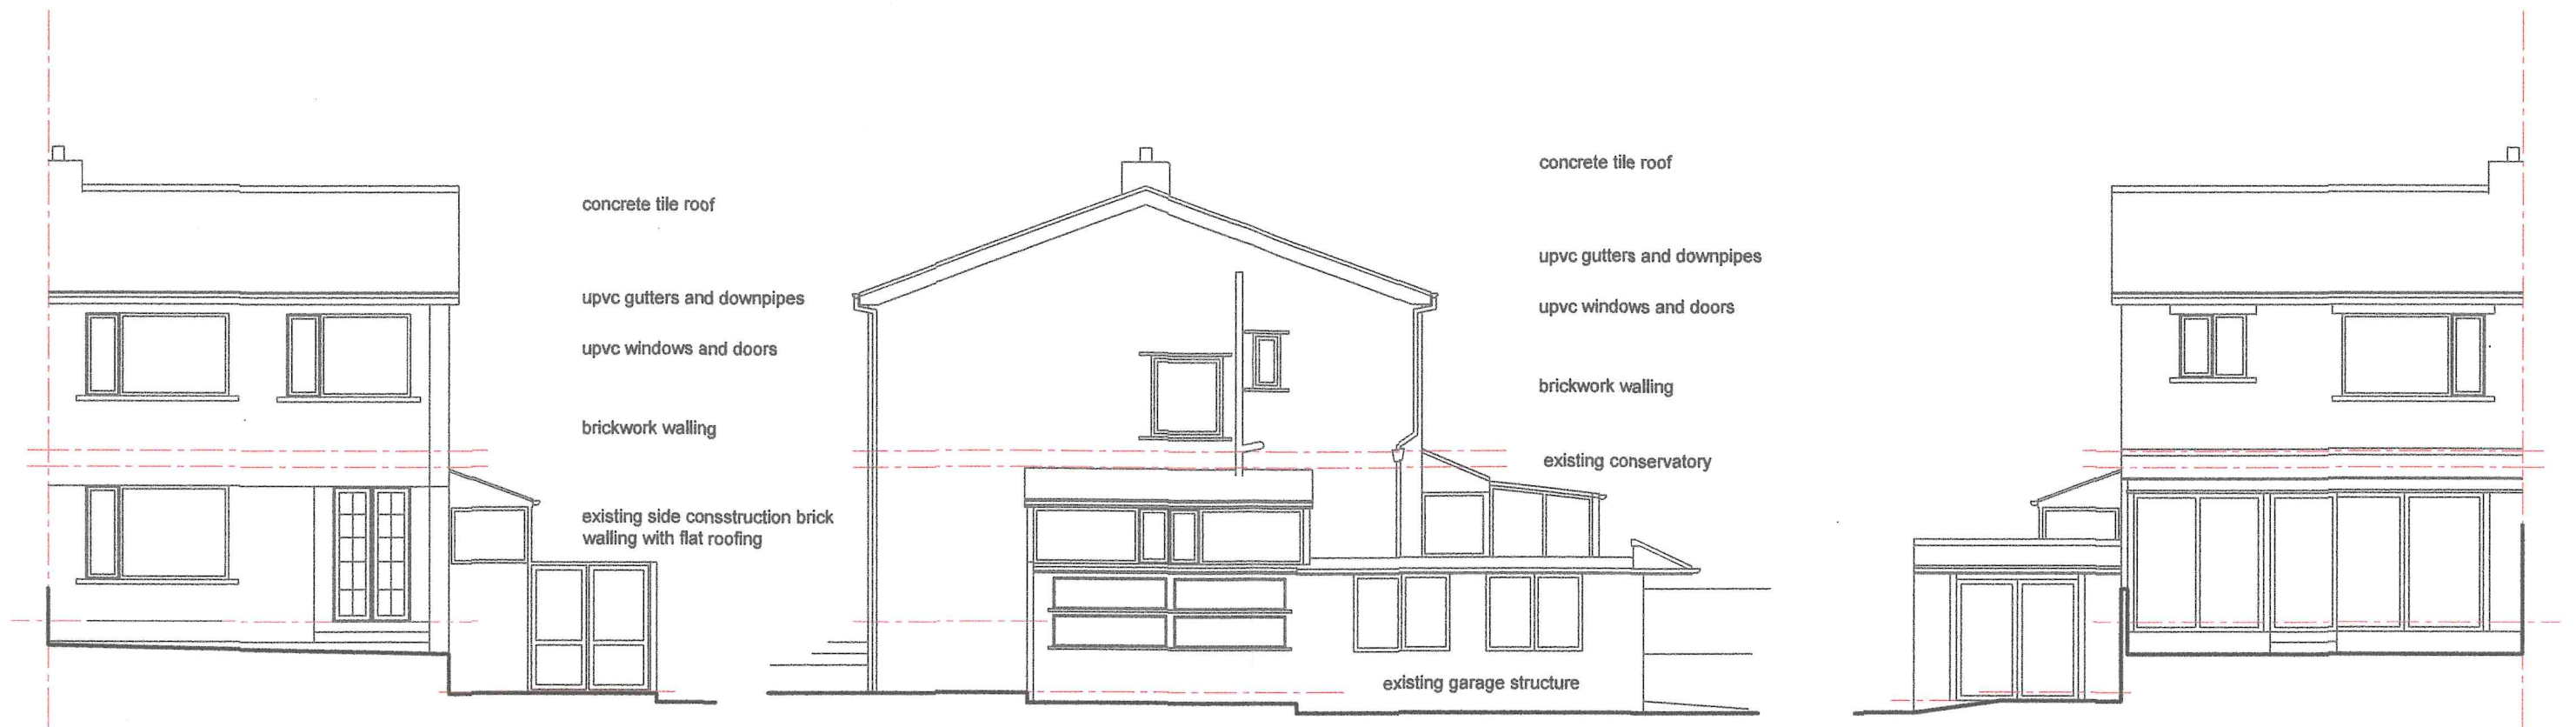


East Elevation

North Elevation

West Elevation

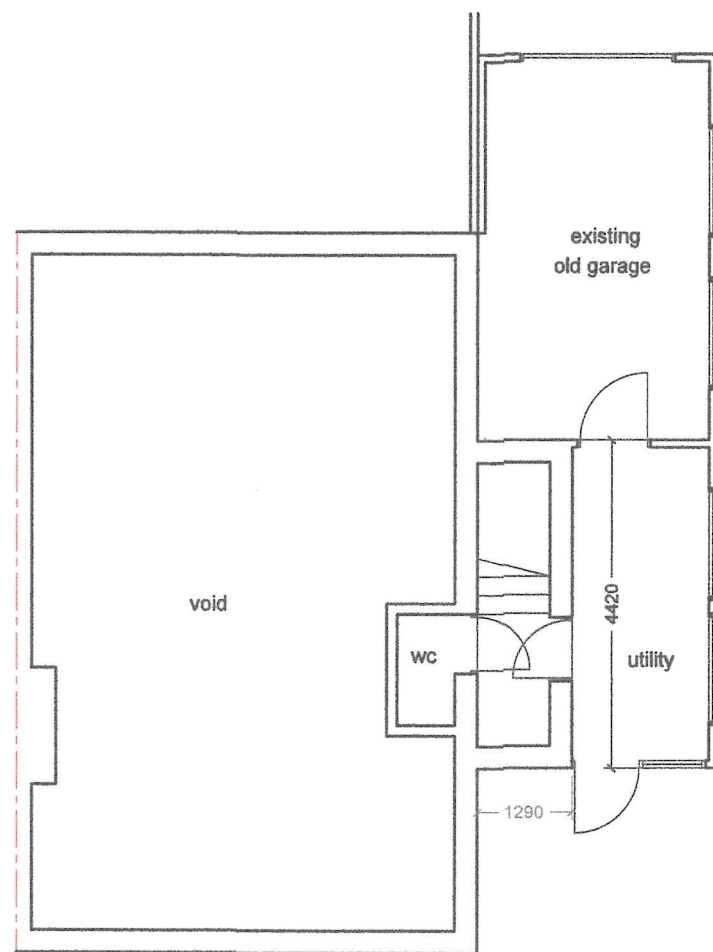

Lower Ground Floor Plan

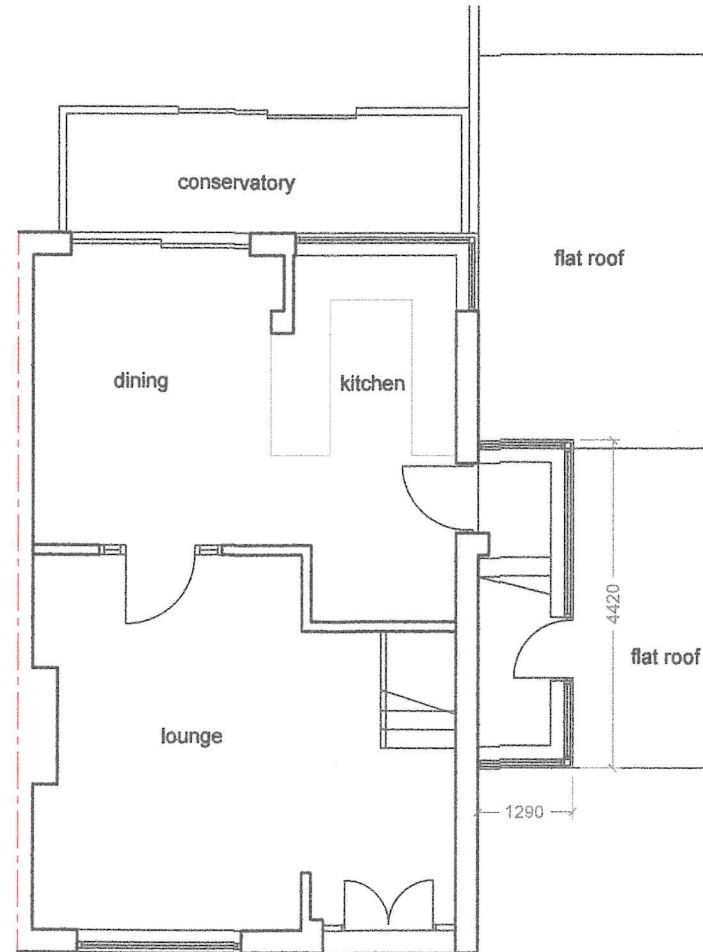

Upper Ground Floor Plan