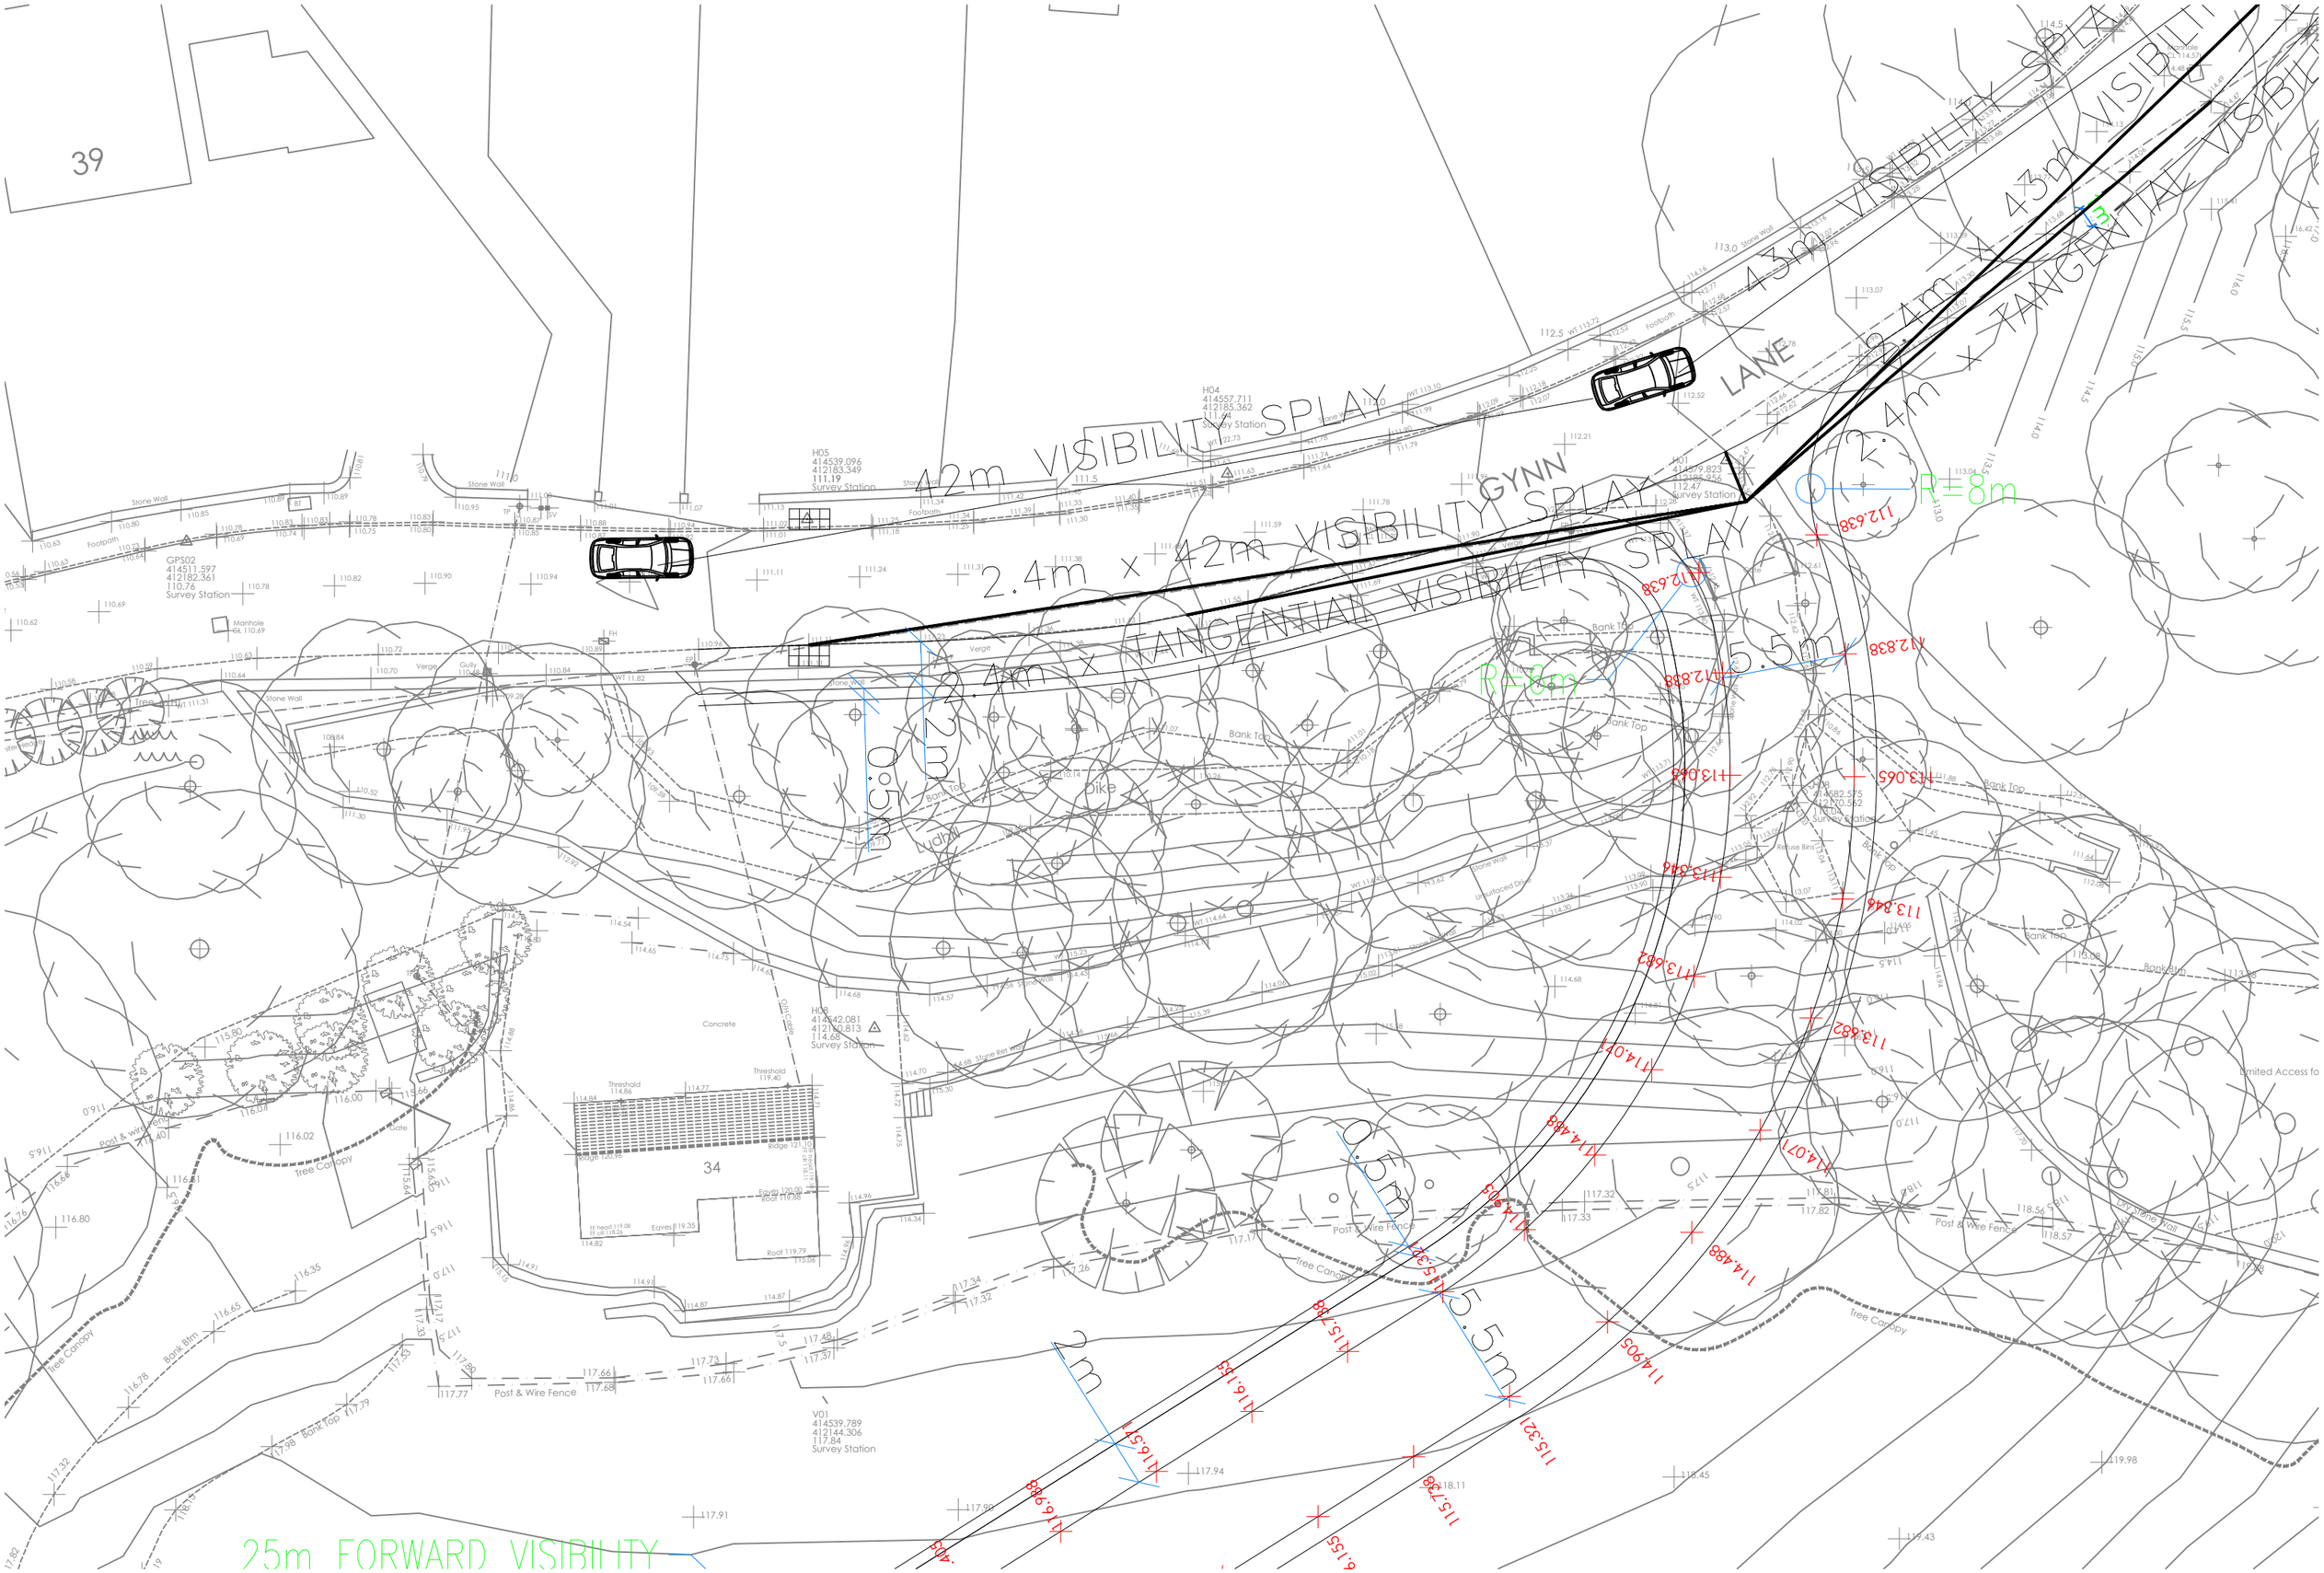

39
42m VISIBILITY SPLAY
2.4m x 42m VISIBILITY SPLAY
2.4m x TANGENTIAL VISIBILITY SPLAY
43m VISIBILITY SPLAY
2.4m x 43m VISIBILITY SPLAY
2.4m x TANGENTIAL VISIBILITY SPLAY
LANE
R=8m
R=8m
2.4m
2.4m
2m
0.5m
25m FORWARD VISIBILITY
34
Concrete
Stone Wall
Footpath
Verge
Bank Top
Dike
Tree Canopy
Post & Wire Fence
Unsurfaced Drive
Stone Ret Wall
Bank Btm
Manhole
Gully
Survey Station
GPS02
414511.597
412182.361
110.76
H04
414557.711
412185.362
111.64
H05
414539.096
412183.349
111.19
H01
414379.823
412385.956
112.47
H08
414542.081
412130.813
114.68
V01
414539.789
412144.306
117.84
V02
414682.575
412170.562
Threshold 114.86
Threshold 119.40
Ridge 120.98
Ridge 121.10
Eaves 120.00
Roof 119.88
Eaves 119.35
Roof 119.79
ff head 119.08
ff cill 118.26
Limited Access fo