




EXISTING SECTION A-A

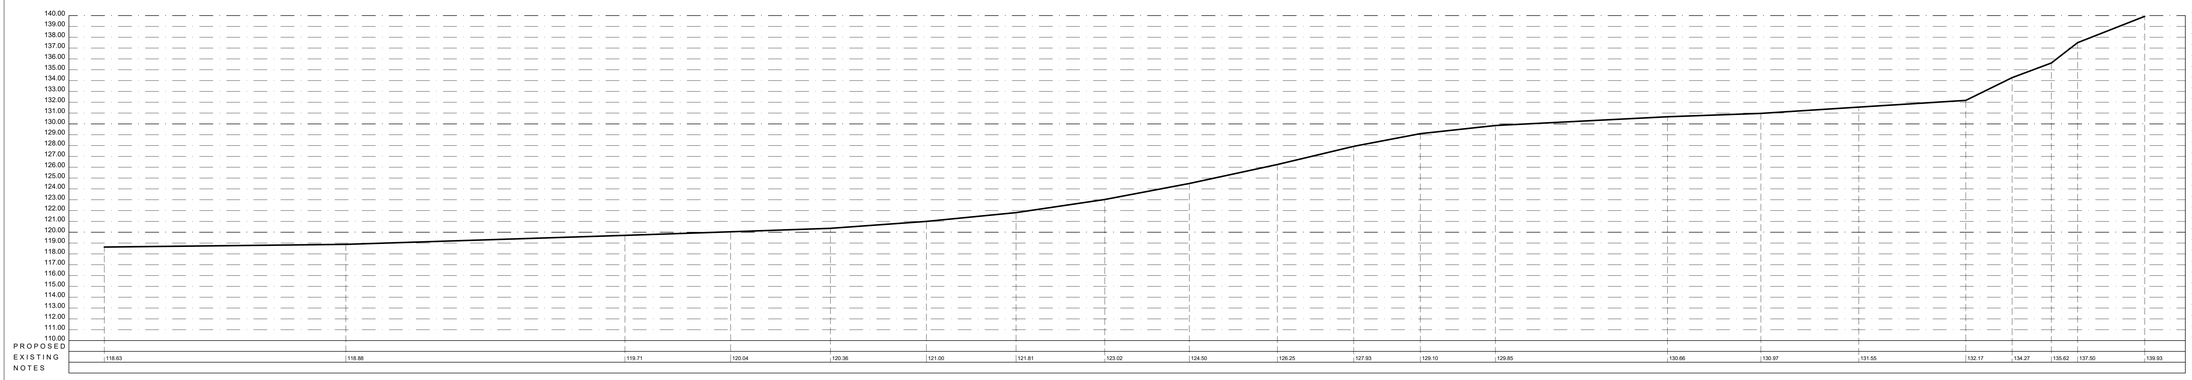

EXISTING SECTION B-B

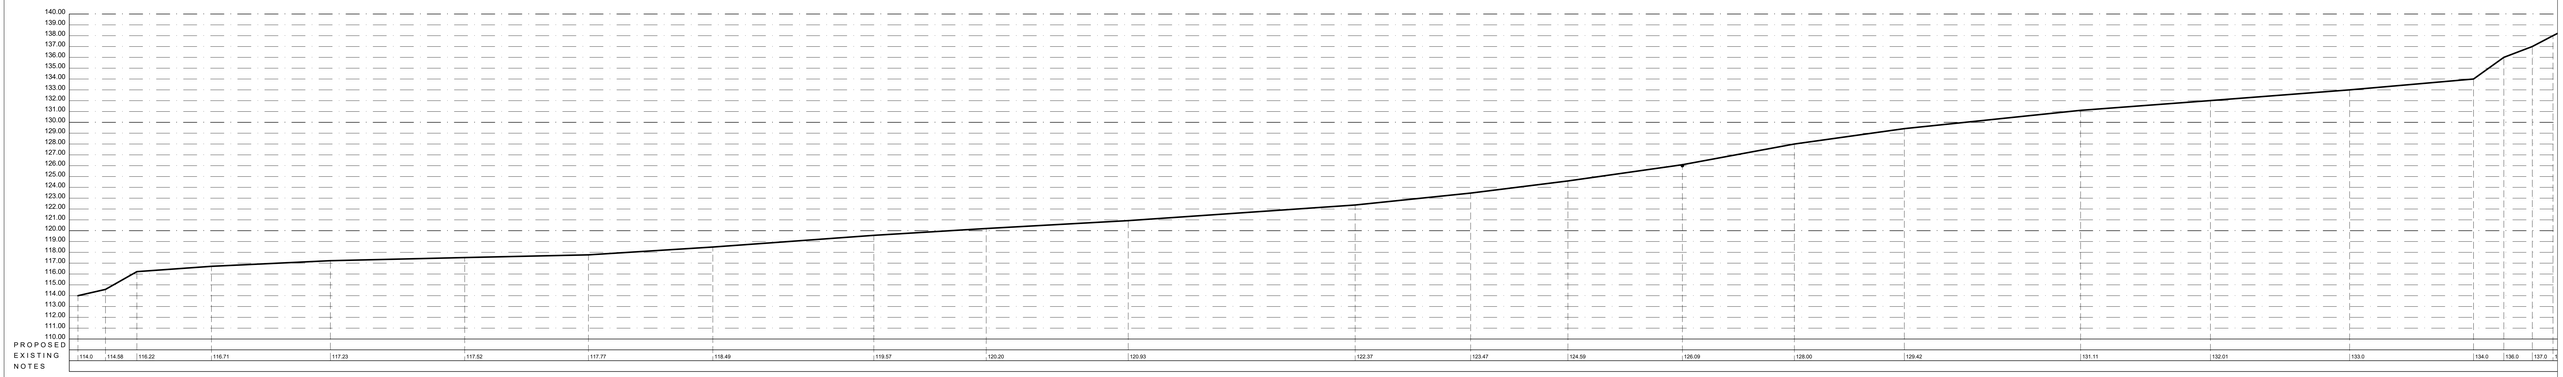


EXISTING SECTION C-C

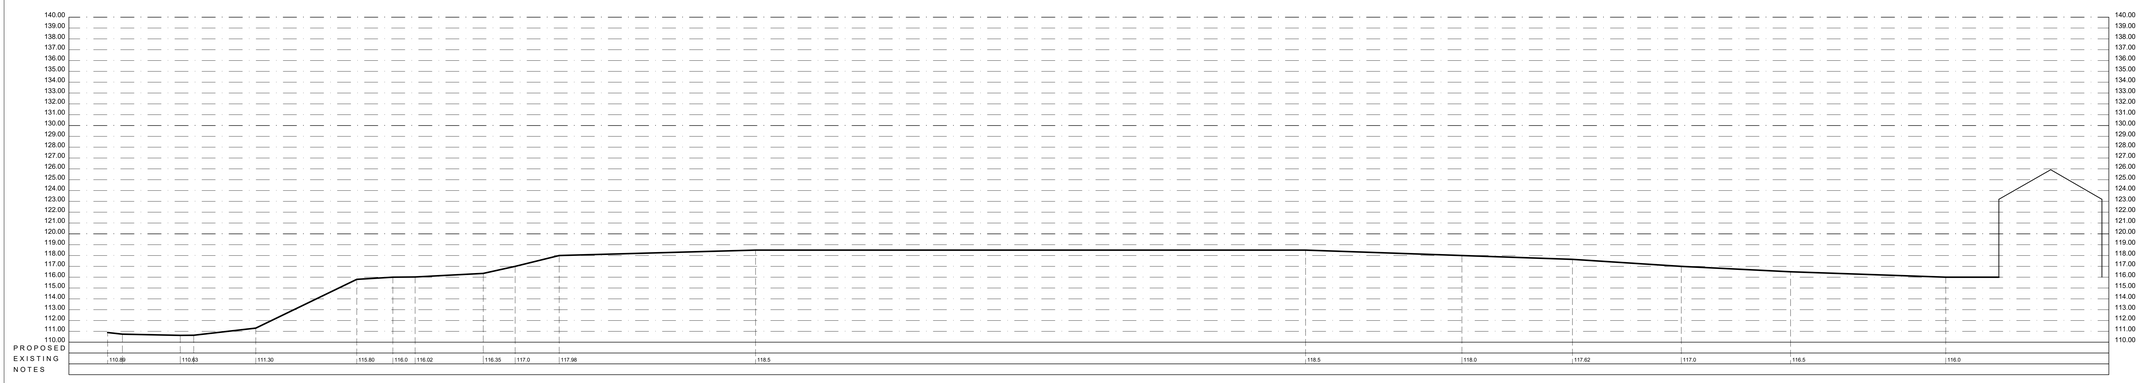

EXISTING SECTION D-D

1:200 0 5 10 15 20 m

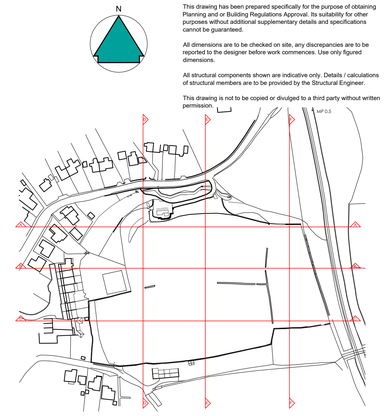

NOTES

This drawing has been prepared specifically for the purpose of obtaining Planning and or Building Regulations Approval. Its suitability for other purposes without additional supplementary details and specifications cannot be guaranteed.

All dimensions are to be checked on site, any discrepancies are to be reported to the designer before work commences. Use only figured dimensions.

All structural components shown are indicative only. Details / calculations of structural members are to be provided by the Structural Engineer.

This drawing is not to be copied or divulged to a third party without written permission.

Heneghan ARCHITECTURE
enquiries@heneghanarchitecture.com
www.heneghanarchitecture.com

Revisions
P01 Preliminary Issue 19.03.24

Project:

Residential Development

at Land at Gynn Lane
Honley
Holmfirth

for Vivly

Existing Site Sections - Page 1

Purpose of issue: PLANNING

Drawn DRH
Date March 2024
Scales 1:200 @ A0
Drawing No. 2479 - 0202 - P01