


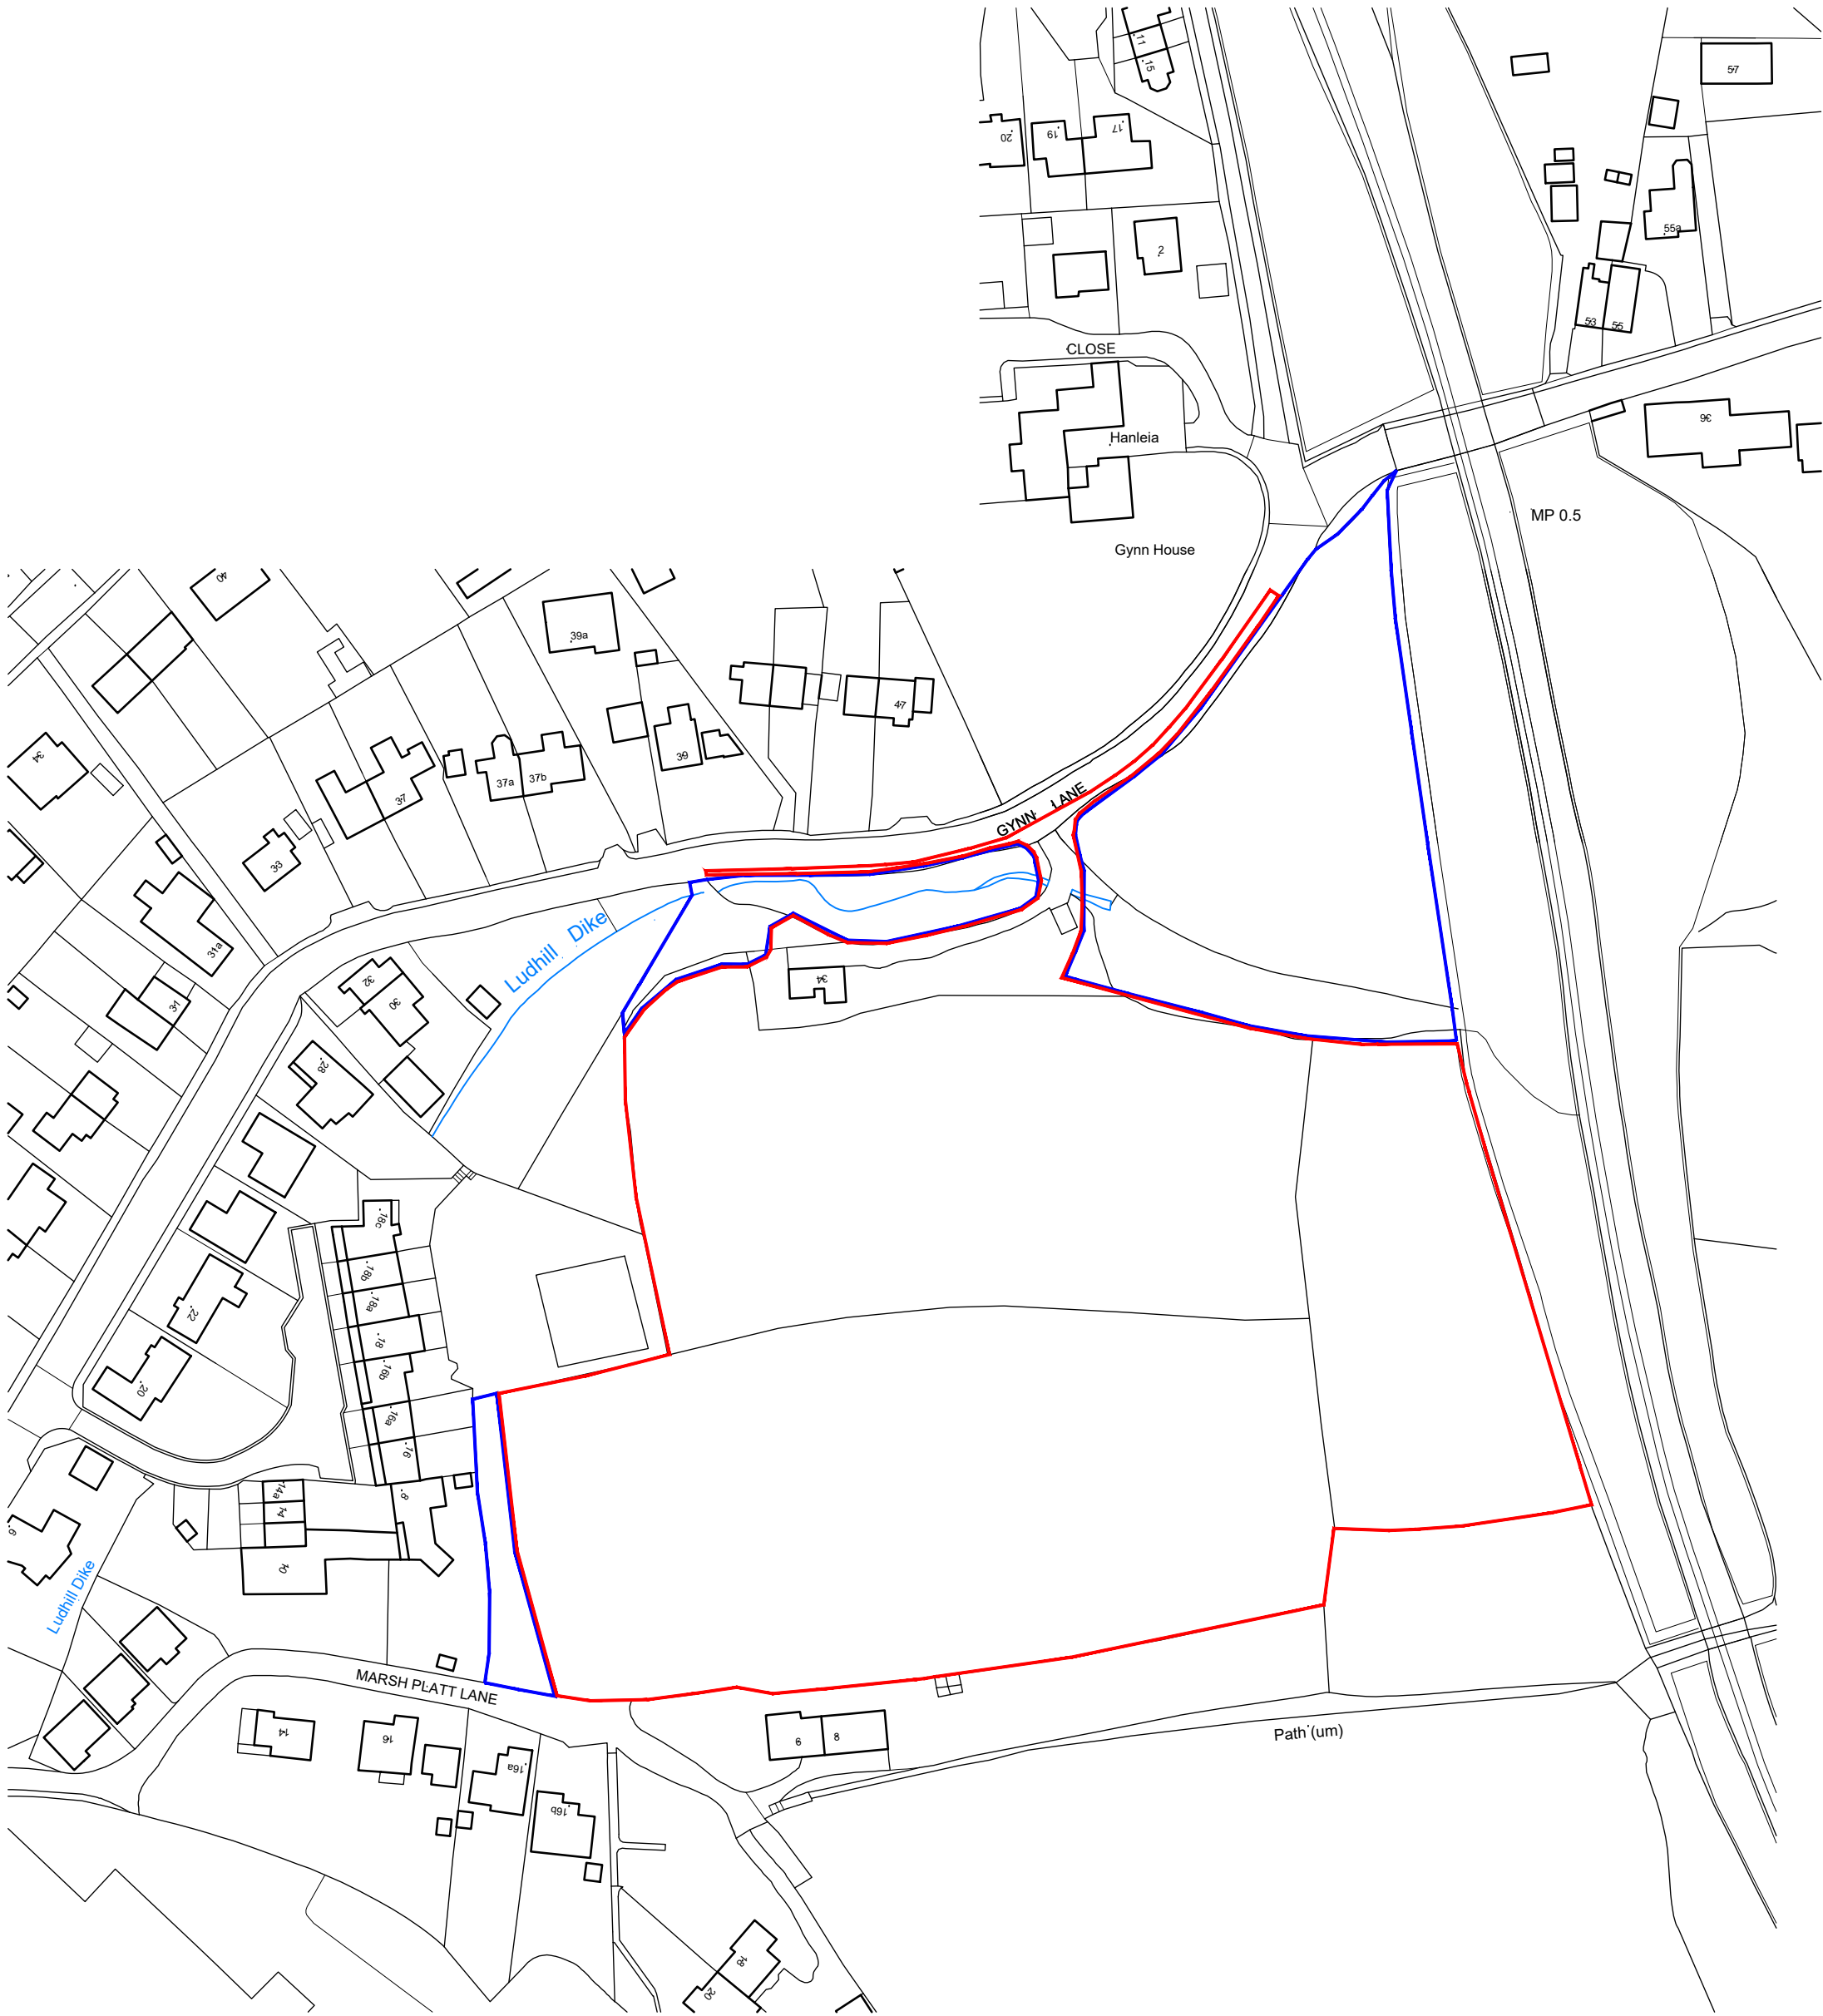


NOTES

This drawing has been prepared specifically for the purpose of obtaining Planning and or Building Regulations Approval. Its suitability for other purposes without additional supplementary details and specifications cannot be guaranteed.

All dimensions are to be checked on site, any discrepancies are to be reported to the designer before work commences. Use only figured dimensions.

All structural components shown are indicative only. Details / calculations of structural members are to be provided by the Structural Engineer.

This drawing is not to be copied or divulged to a third party without written permission.

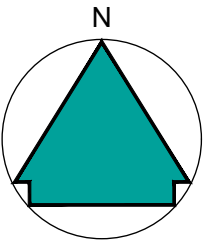

Revisions		
R01	Preliminary Issue	09.09.24
R02	Blue line added	19.12.24
R03	Blue line amended	20.12.24

Project:
Residential Development

at Gynn Lane
Honley
Holmfirth

for Vivly Living

Location Plan

Purpose of issue: PLANNING

Drawn DRH
Date September 2024
Scales 1:1250 @ A2
Drawing No. 2479 - 0101 - R03

