



Pre-cast concrete box sections by others with modified end units.

ELEVATION B-B

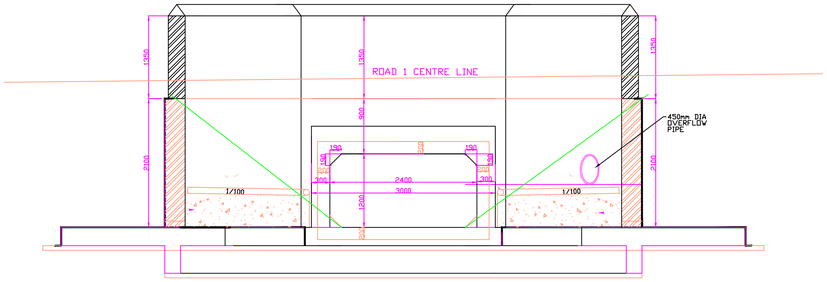


Pre-cast concrete box sections by others with modified end units.

ELEVATION A-A

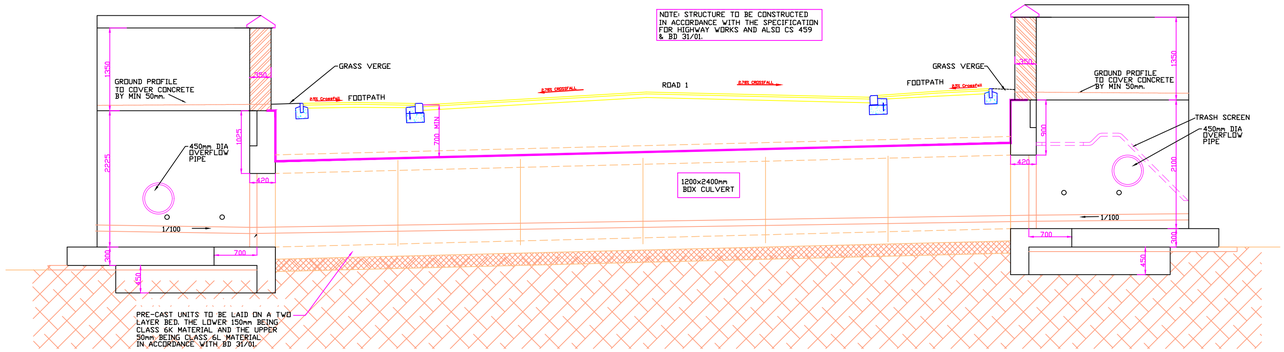


NOTE: SUITABILITY OF FORMATION LEVEL TO BE VERIFIED BY QUALIFIED ENGINEER AND CONFIRMED IN WRITING TO THE TECHNICAL APPROVAL AUTHORITY.

TYPICAL SECTION THROUGH CENTRE OF BOX CULVERT

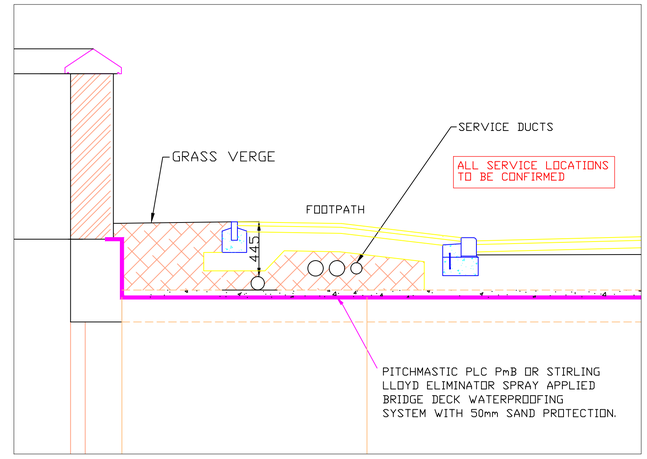


FOOTPATH DETAIL SCALE 1:25

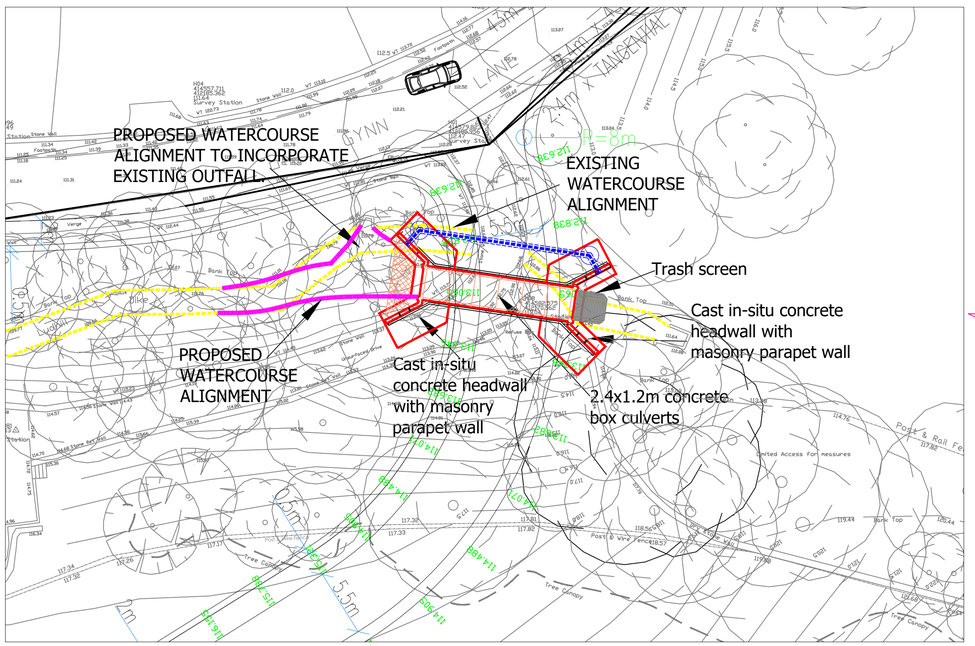

CULVERT LOCATION PLAN
SCALE 1:200

NOTE:
1. EXPOSED ARRISES TO HAVE A 25mm x 25mm CHAMFER.
2. ALL WORKS TO BE UNDERTAKEN IN ACCORDANCE WITH THE HIGHWAYS AGENCY SPECIFICATION FOR HIGHWAY WORKS.

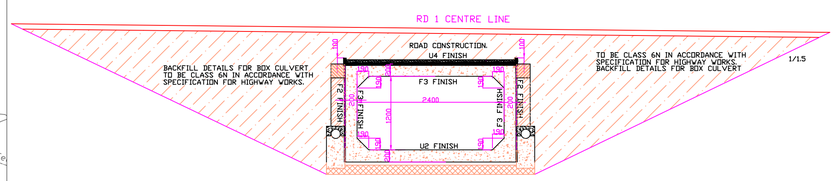

SECTION THROUGH BOX CULVERT

Rev A Overflow pipe added 16.01.26PW

Haigh Huddleston & Associates

Civil Structural Engineering Consultants

Firth Buildings, 99 - 101 Leeds Rd, Dewsbury, WF12 7BU t 01924 464342 f 01924 450662

e trevor.haigh@haighhuddleston.co.uk

Client
YORKSHIRE COUNTRY PROPERTIES

Project
GYNN LANE, HONLEY

Detail
ROAD 1 CULVERT/HEADWALL CONSTRUCTION DETAILS (DRAWING 2OF2)

PRELIMINARY

Dwn	Chkd	Date	Scale	Dwg No.
PW		Mar 24	1:50 1:250	E24/8017/200_02A