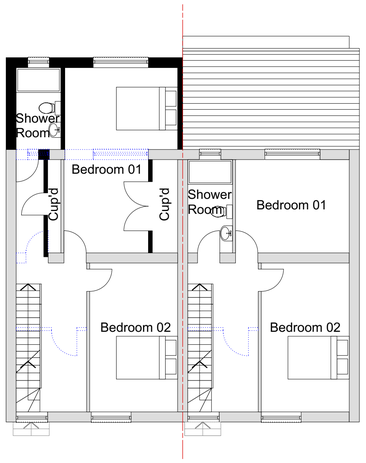

First Floor Plan As Proposed
Scale 1:100

0m 1m 2m 3m 4m 5m

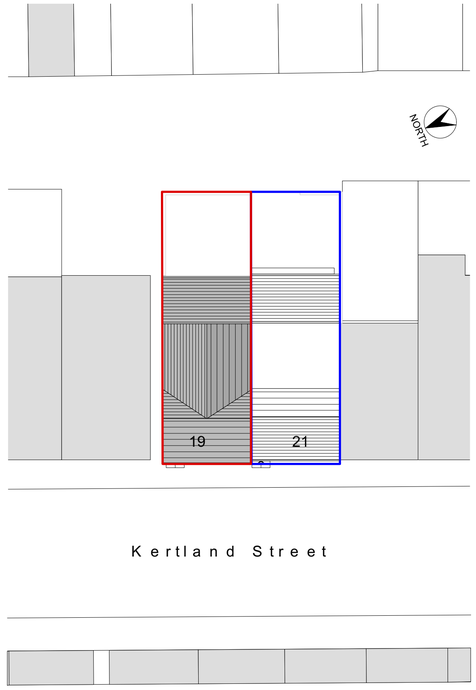

Roof /Block Plan As Proposed
Scale 1:200

0m 5m 10m

Proposed Bat Box

Habibat 001 Bat Box with Bespoke Stone Facing

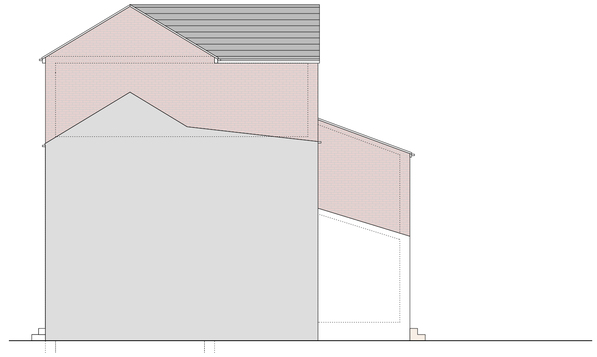

Side/ South Elevation As Proposed
Scale 1:100

0m 1m 2m 3m 4m 5m

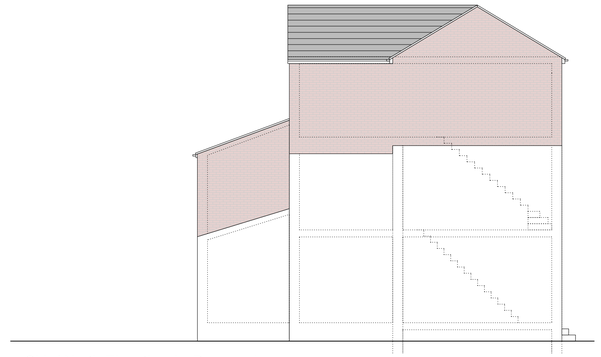

Side/ North Elevation As Proposed
Scale 1:100

0m 1m 2m 3m 4m 5m

NOTES:

Any errors or omissions to be reported to Code L6 immediately.

This drawing and design is the copyright of Code L6 and is not to be used for any purpose without their consent.

MATERIALS:

Roof:	Concrete roof tiles .
Walls:	Front Elevation - Natural Coursed Stone to Match Existing Rear Elevation - Red Brick to match existing.
Windows/ Glazed Doors:	High performance Upvc to match existing.
RWPs:	To match existing.
External Doors:	High Performance Composite Doors.

Front Elevation As Proposed
Scale 1:100

0m 1m 2m 3m 4m 5m

Rear Elevation As Proposed
Scale 1:100

0m 1m 2m 3m 4m 5m

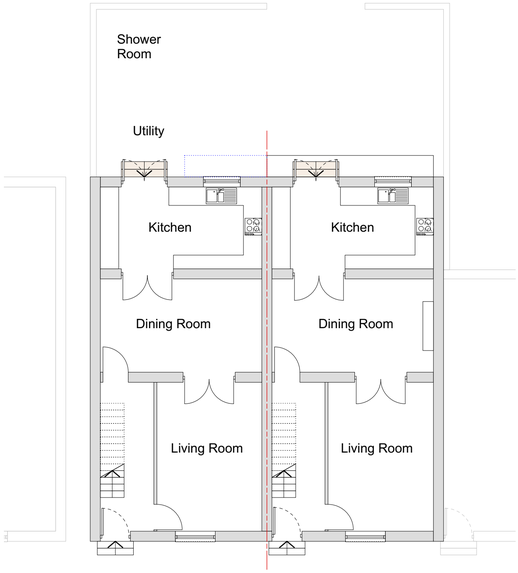

Ground Floor Plan As Proposed
Scale 1:100

0m 1m 2m 3m 4m 5m

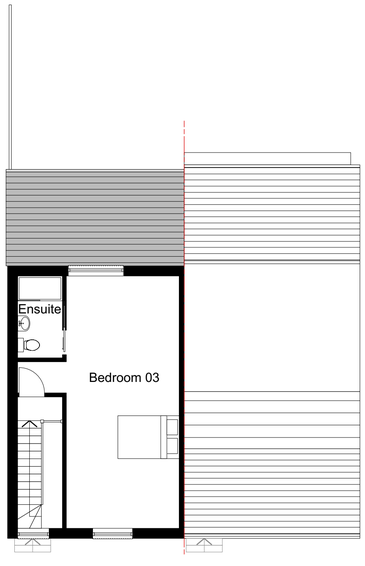

Second Floor As Proposed
Scale 1:100

0m 1m 2m 3m 4m 5m

AS PROPOSED

rev	details	date

Code L6 Architecture Ltd
31 Halifax Road Brighouse
West Yorkshire HD6 2AA
T: 01484 714 870
E: codeL6@btinternet.com
W: www.CODEL6.com

Project:
19 Kertland St,
Dewsbury,
WF12 9PU.

Client:
Mr T Sadiq

Drawing:
Plans As Proposed

Date:	Scale:	Size:
10/05/25	1:1250/1:200/1:100	A1

Drawing Number:
23-006-31