




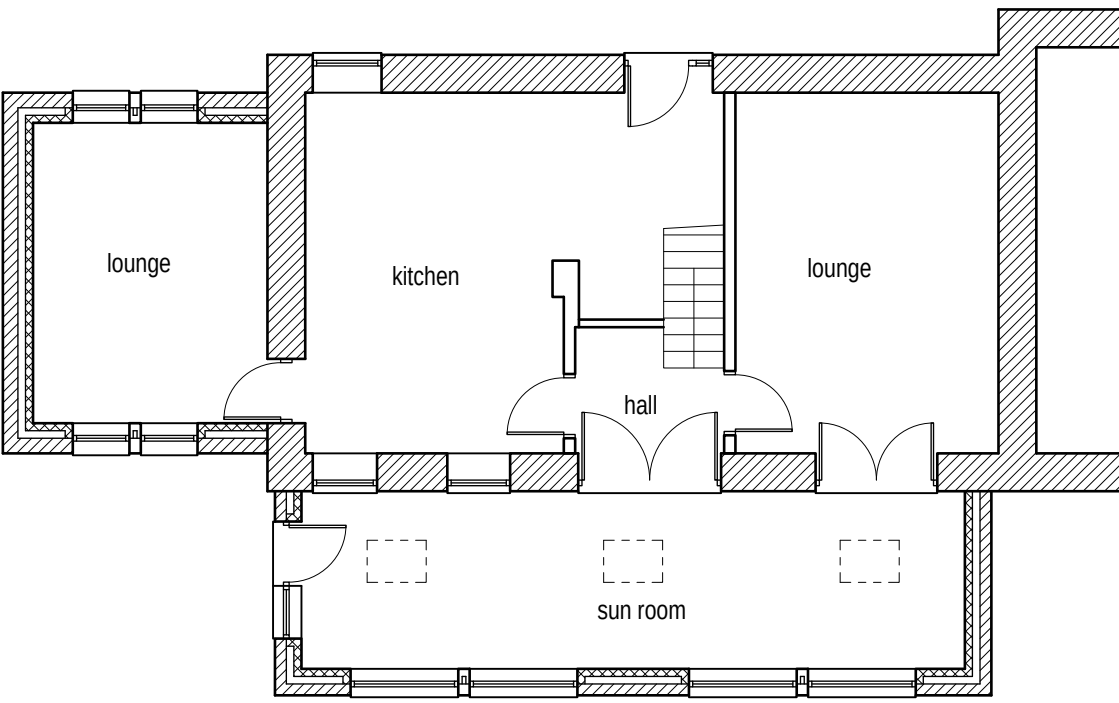

Existing ground floor layout (1:100)

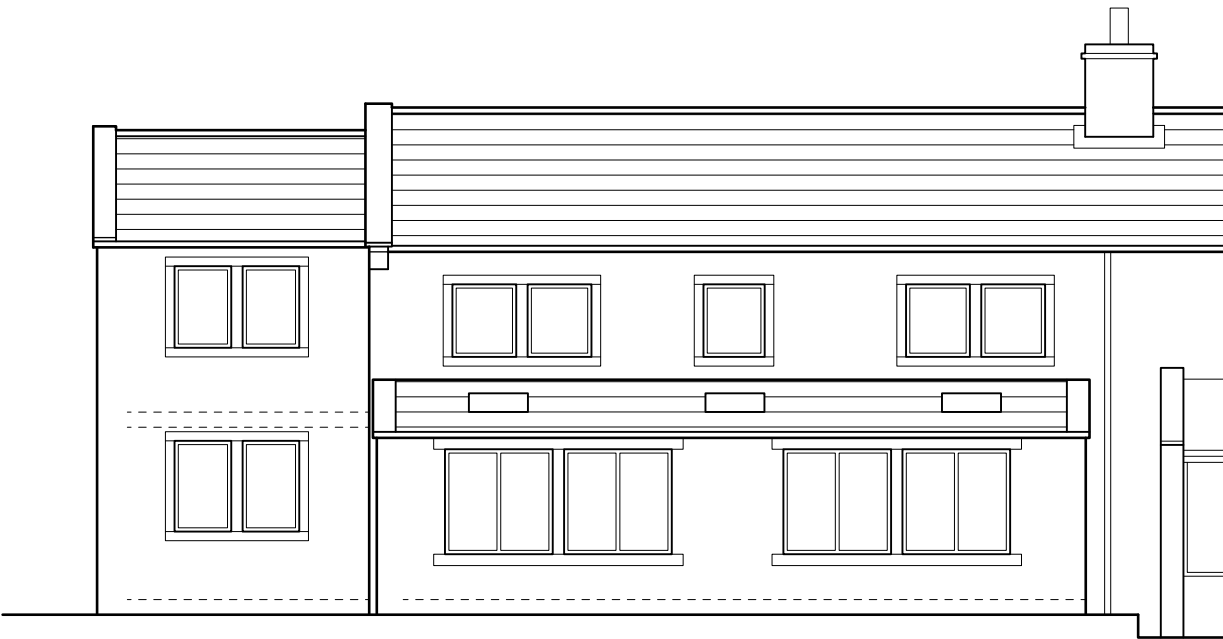


Existing front/south east facing elevation (1:100)

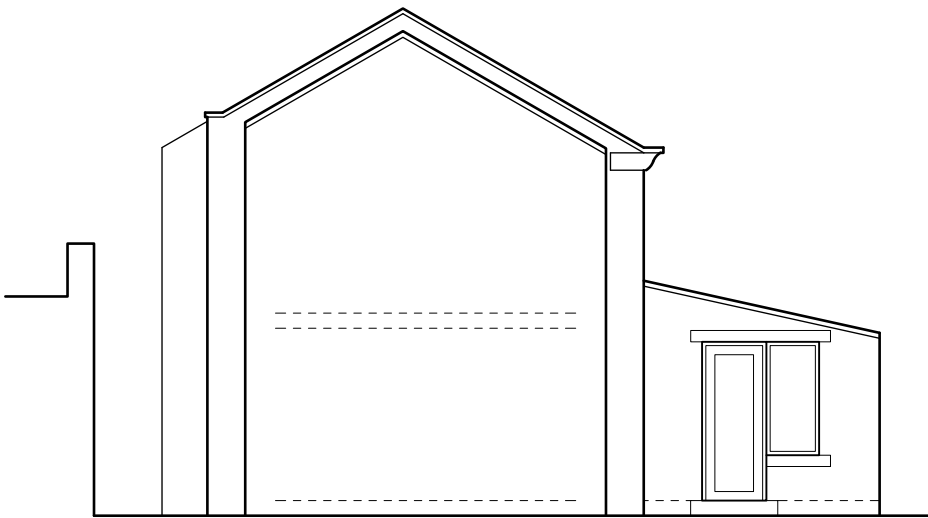


Existing side/south west facing elevation (1:100)





Proposed front/south east facing elevation (1:100)

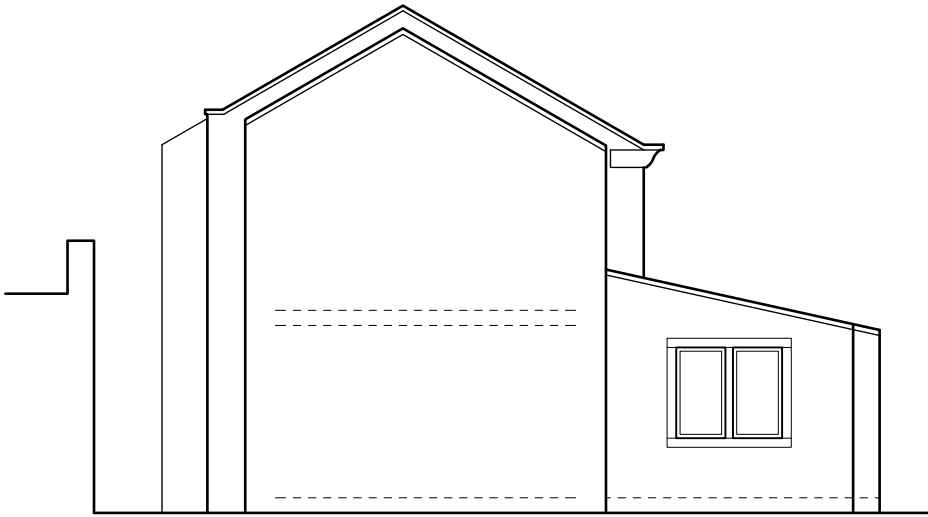


Proposed side/south west facing elevation (1:100)

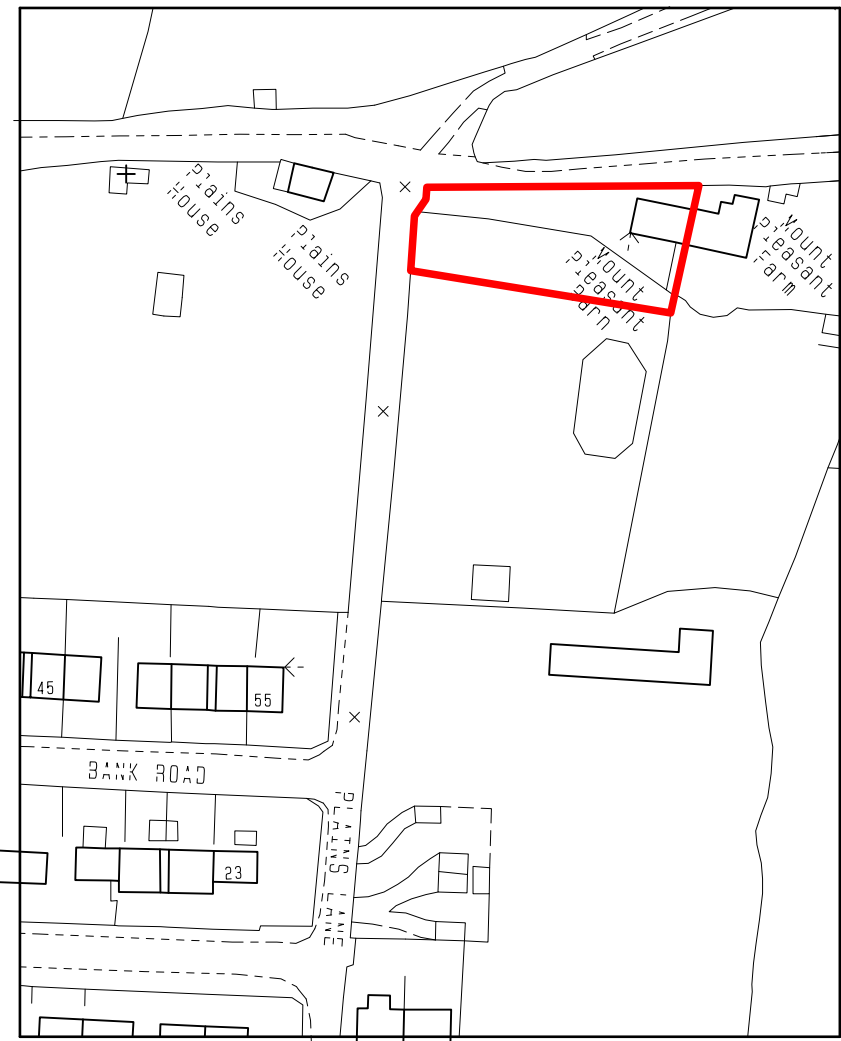

Location plan (1:1250)

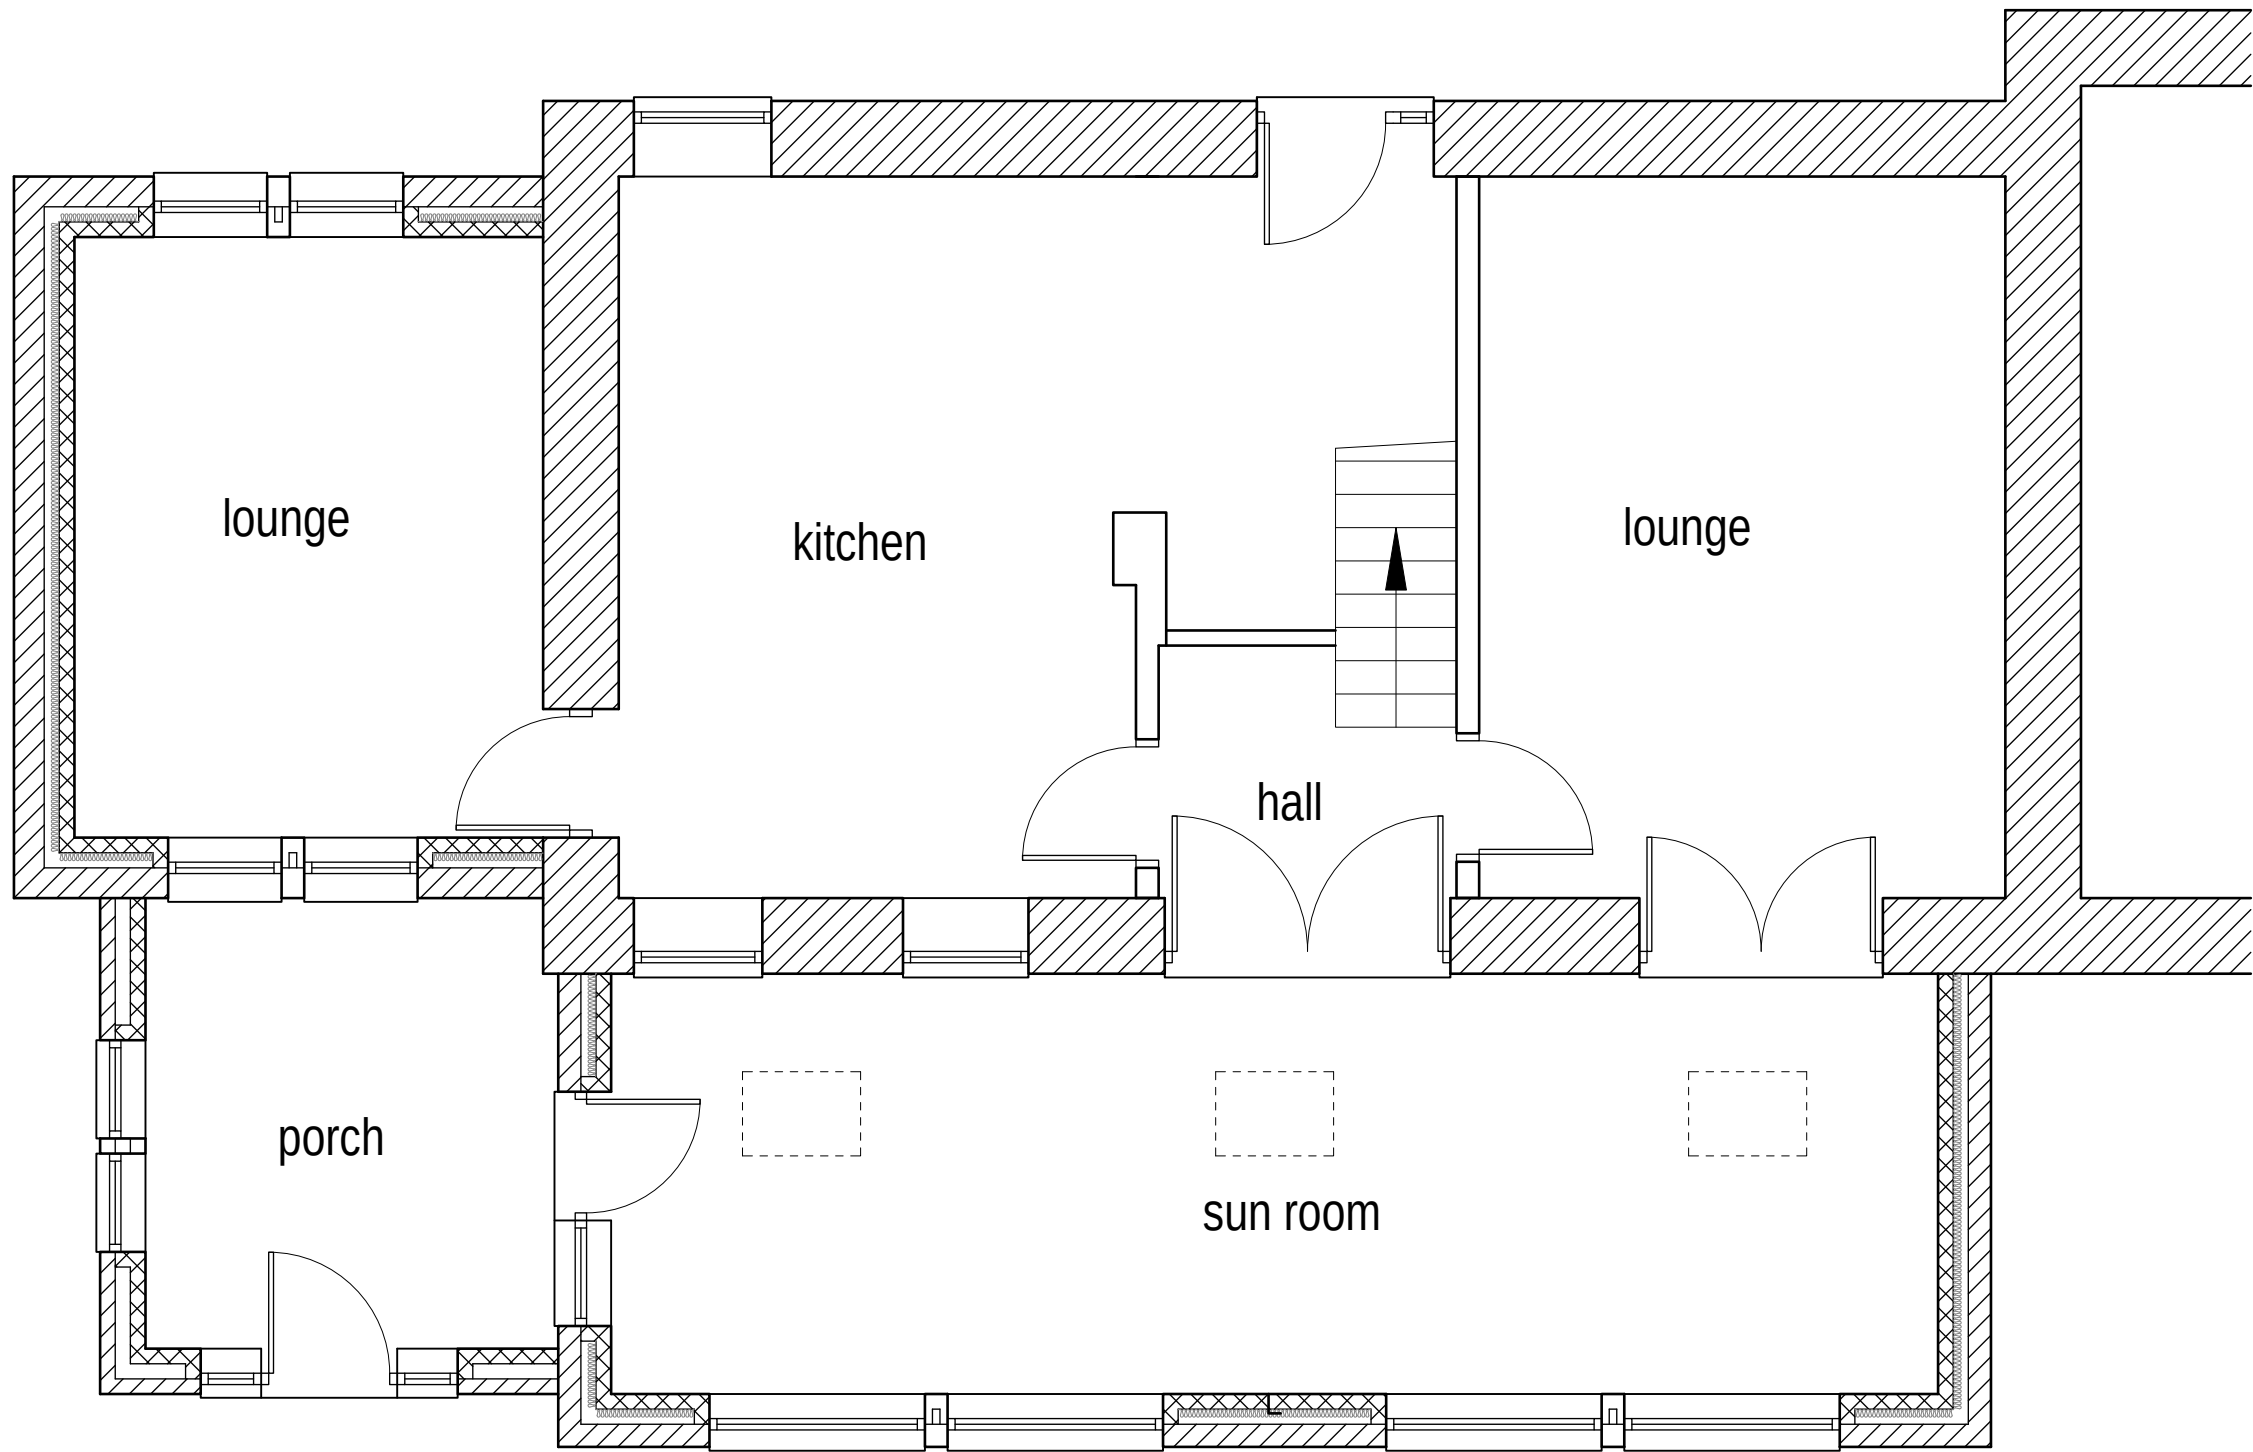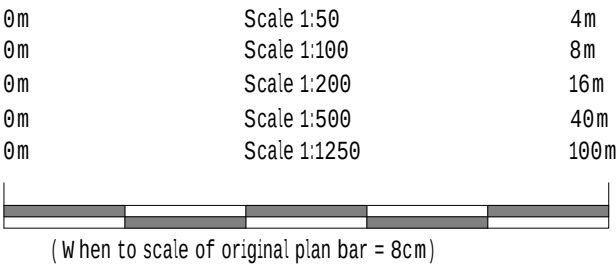

Proposed ground floor layout (1:50)

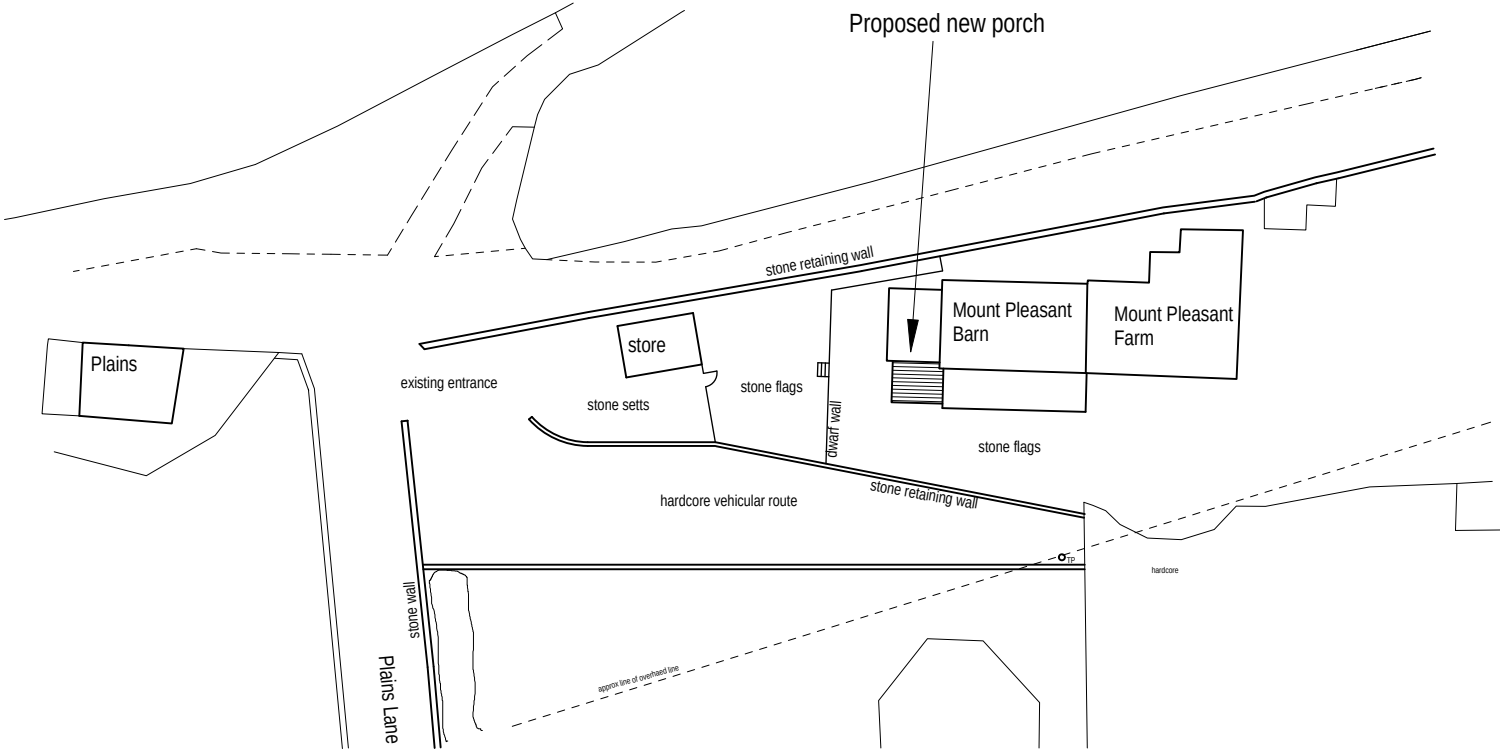

Block plan (1:500)



Colne Valley Design
8 Meadow Lane
Slaithwaite
Huddersfield HD7 5EX

Tel: 01484 842097
Mobile: 07867 803312
E-mail: mitchell@sbhomes.co.uk

Proprietor: S.A. Mitchell (ACIOB)

Project
Proposed porch.

For
Mr & Mrs A Shaw.

Address
Mount Pleasant Barn
Plains Lane
Marsden.

Title
Planning drawing.

Job No.
25 J 21.

Drawing number
01.

Date
May 2025.