
Work In Progress Drawing at A1

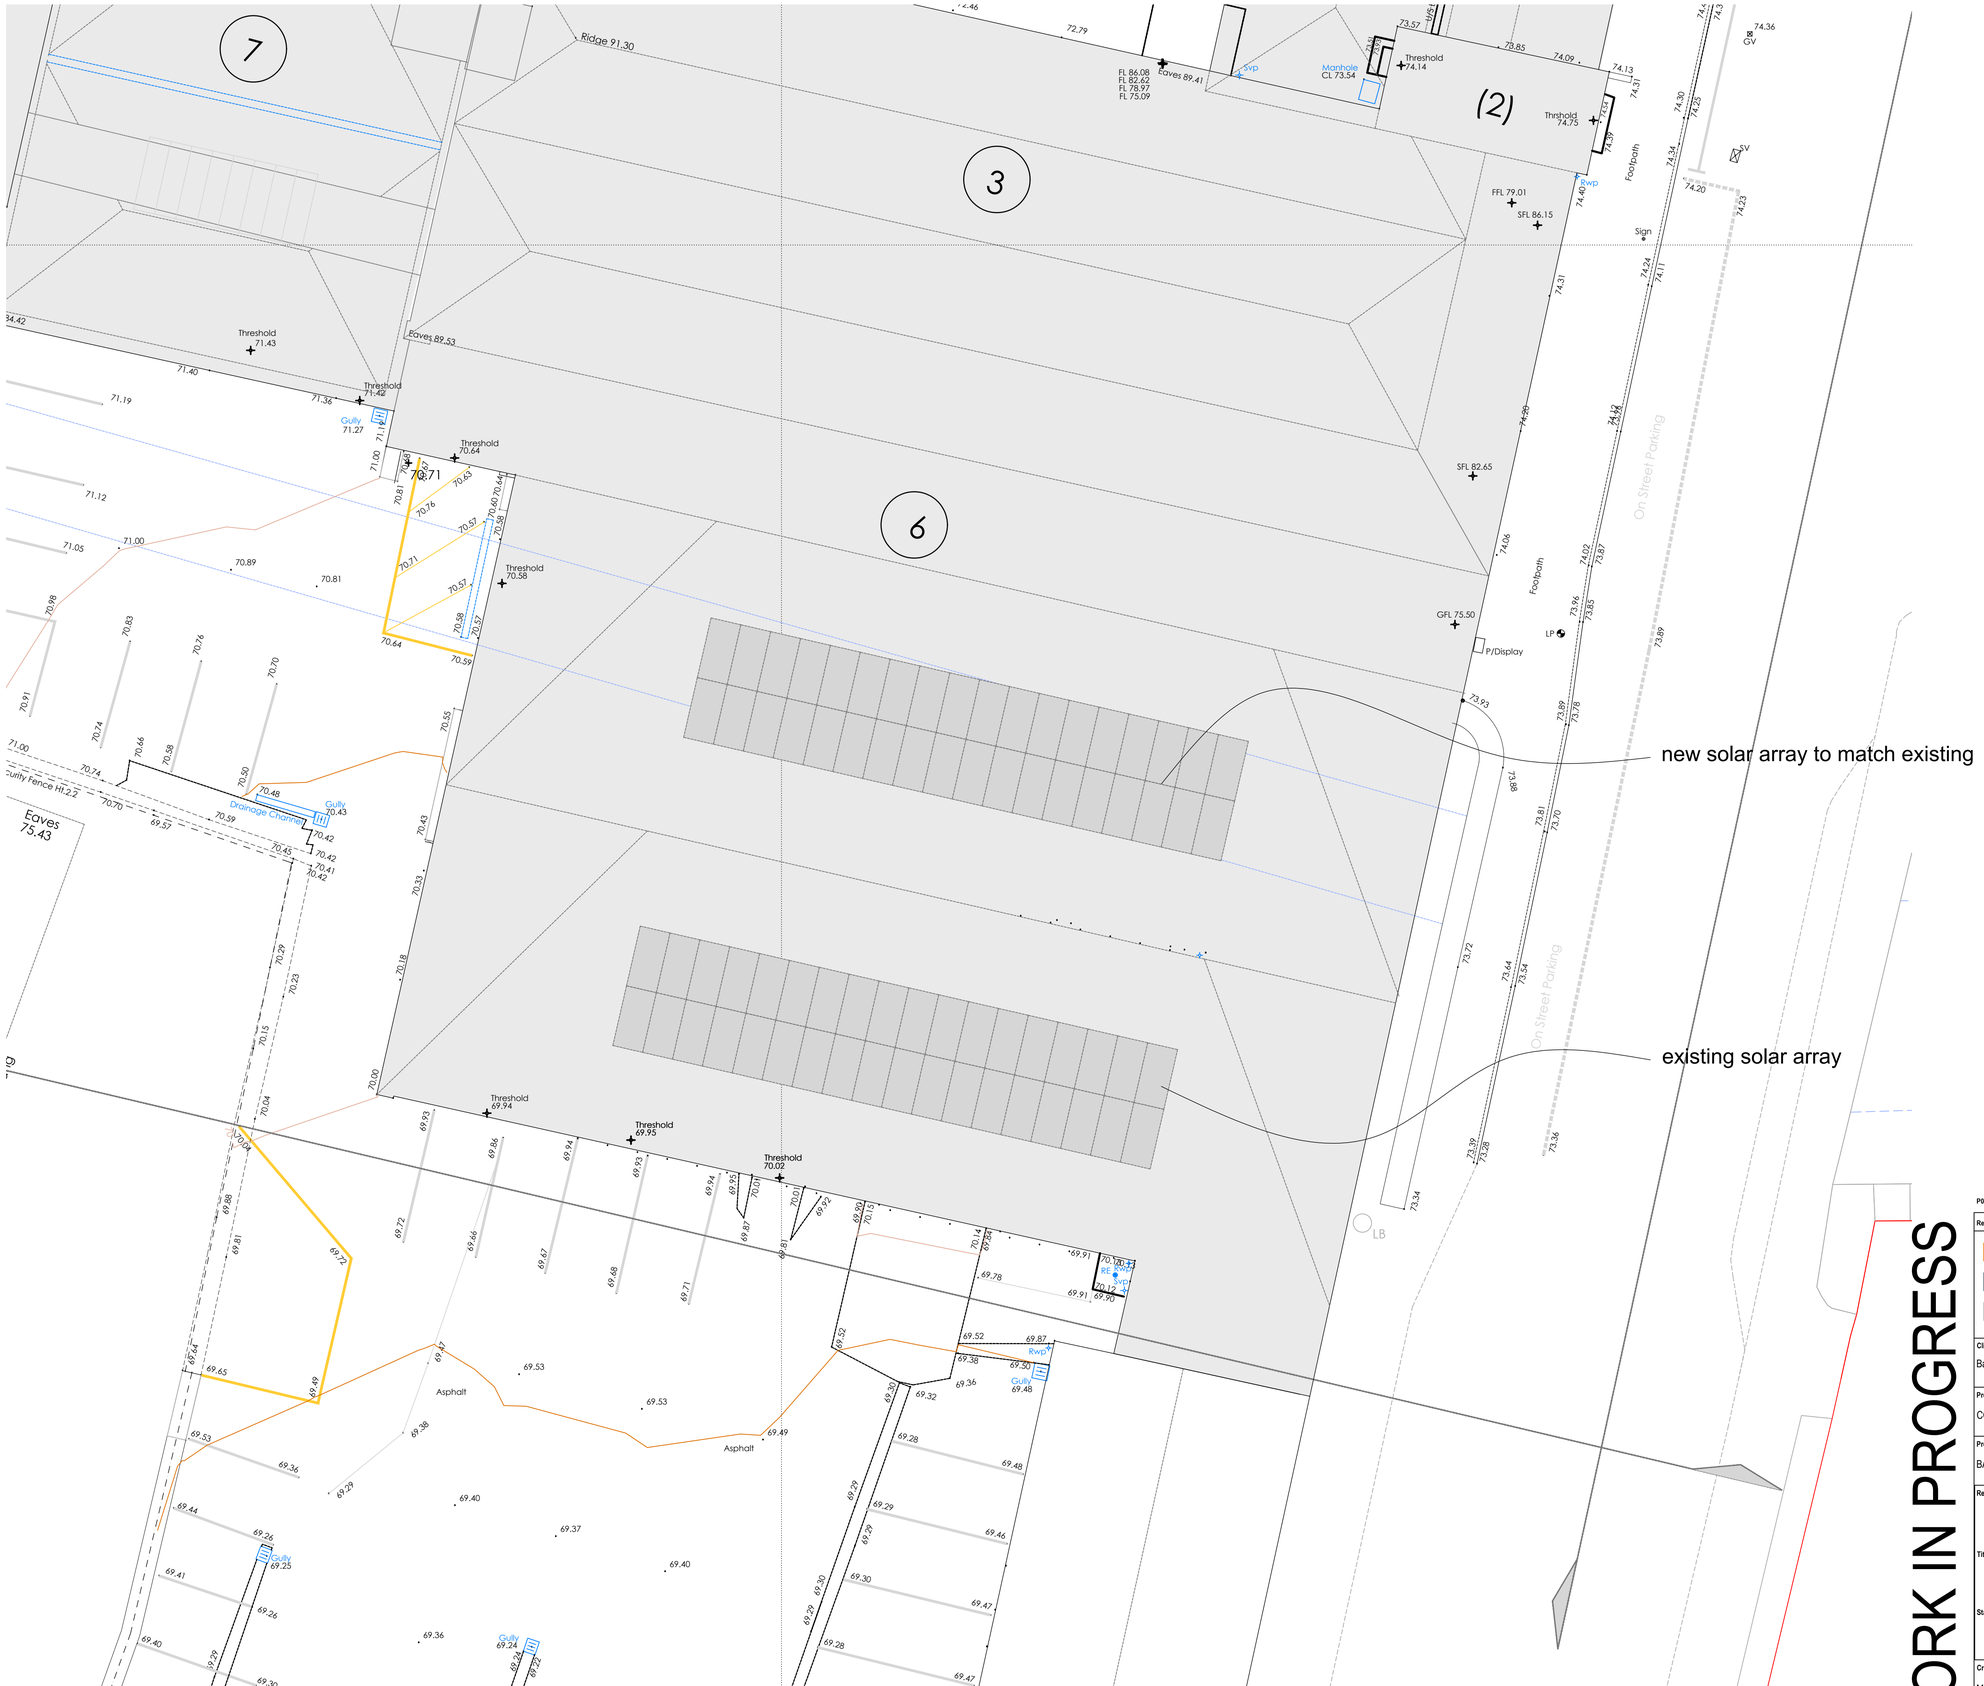

1 Proposed Roof Plan
1 : 100

WORK IN PROGRESS

Rev:	Date:	Description:	By:	Auth:
P01	09/05/25	First Issue	MC	TB

Farrar Bamforth Architecture
A: Bates Mill
Colne Road
Huddersfield
HD1 3AG
T: 01484 424 008
E: design@farrarbamforth.co.uk
W: www.farrarbamforth.co.uk

Client:
Bates & Co. LTD

Project Name:
CONVERSION OF MILL 6 TO OFFICE ACCOMMODATION

Project Address:
BATES MILL, MILFORD ST, HUDDERSFIELD

Reference:

Project	Originator	Functional	Spatial	Form	Discipline	Number
25C10-	FBA -	ZZ -	00 -	DR -	A -	2004

Title:
PROPOSED ROOF PLAN

Status:

Code	Description	Revision: Code
S0	WORK IN PROGRESS	P01

Created By:	Authorised By:	Date:	Scale at A1:
MC	JH	11.03.2025	1:100

This document is © Farrar Bamforth Architecture. Drawing measurements shall not be obtained by scaling. Verify all dimensions prior to construction or product manufacture, if in doubt, contact the document author. Immediately report any discrepencies on this document to Farrar Bamforth Architecture. This document is to be read in conjunction with associated models, specifications and related consultants / supplier documents.