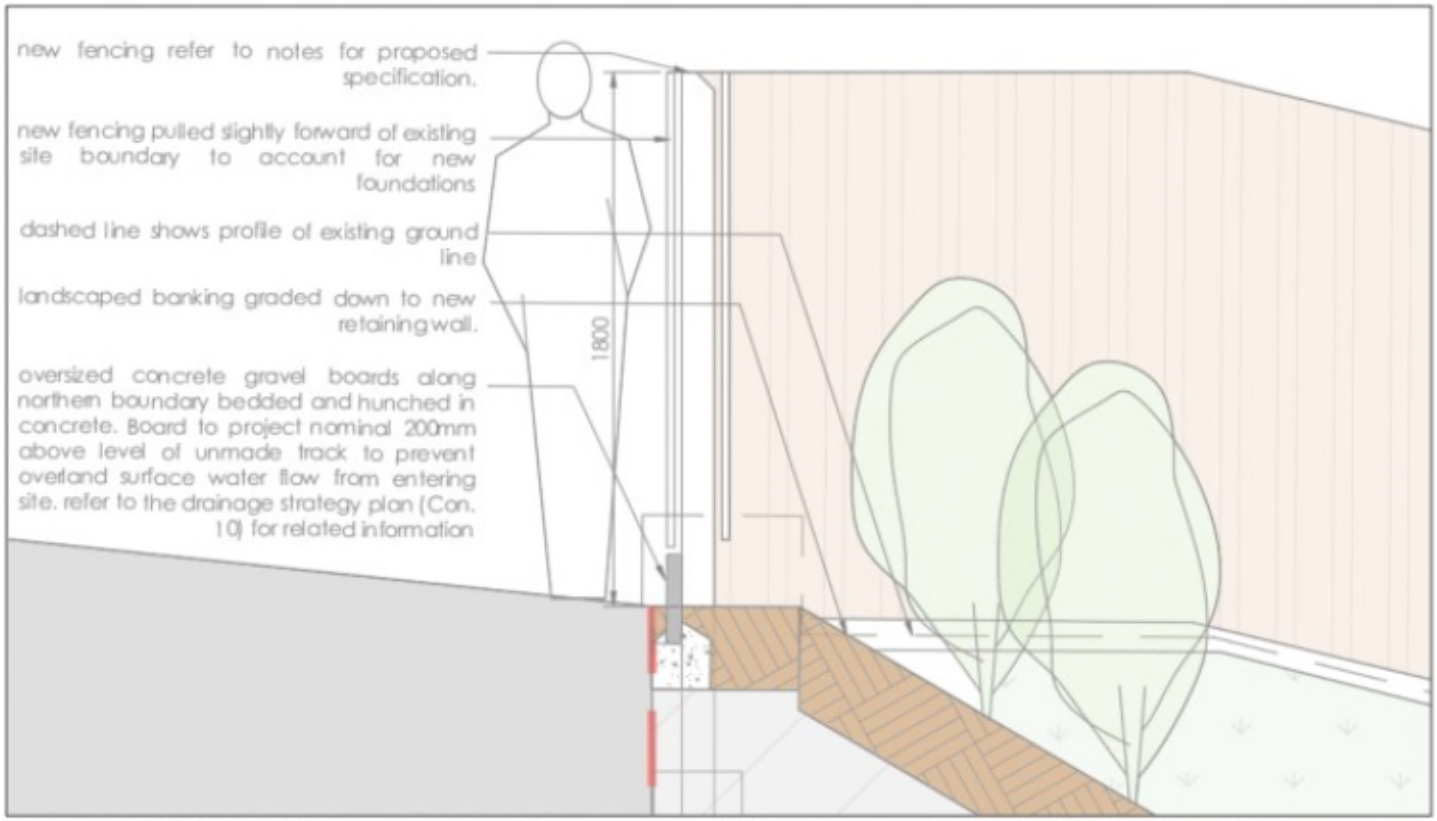


04 BOUNDARY TREATMENT - ADJACENT NORTHERN TRACK SCALE 1:20