AREAS -
Ground Floor area - 109sq mtrs (1173sq ft)
Lower Ground Floor area - 109sq mtrs (1173 sq ft)

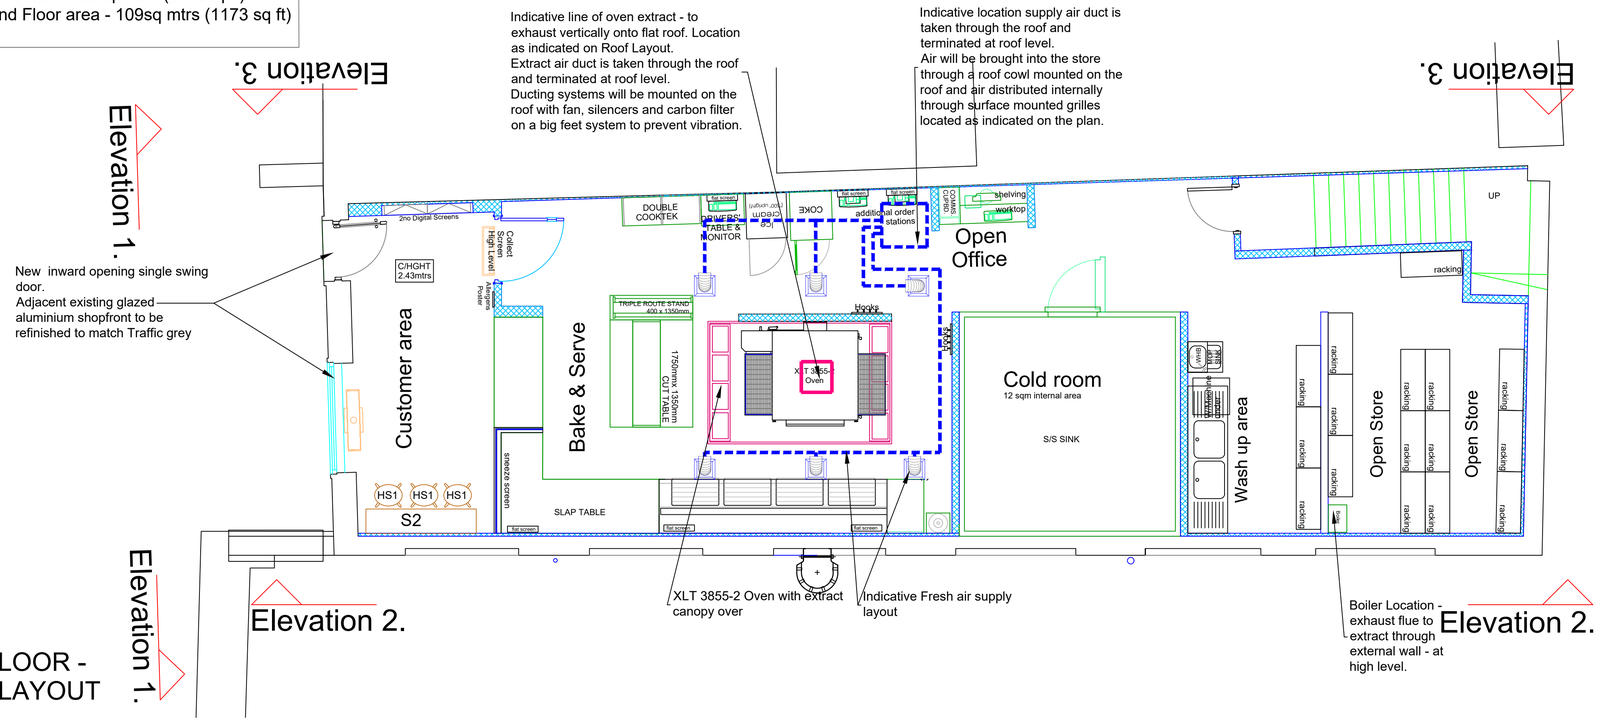

GROUND FLOOR - PROPOSED LAYOUT

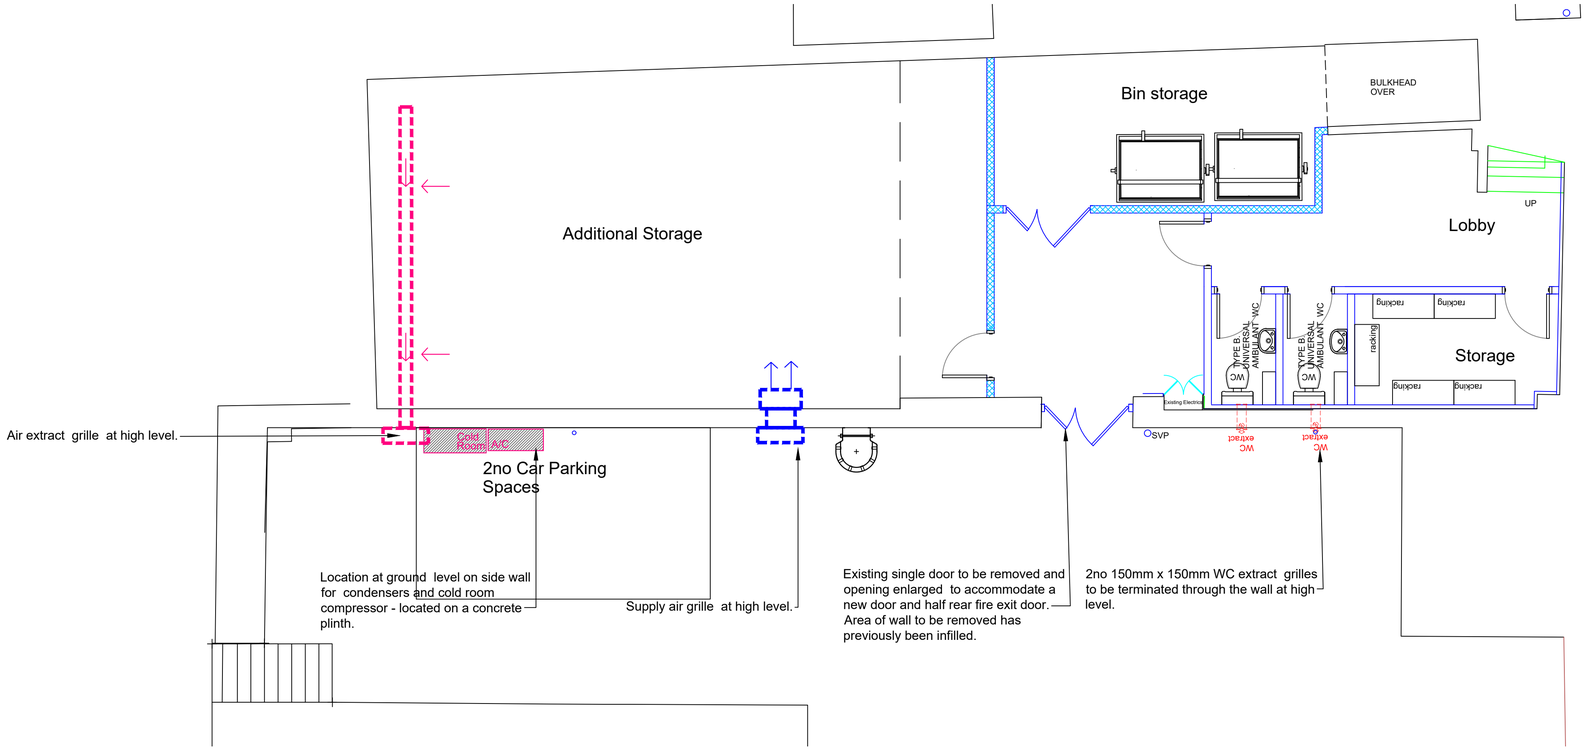

LOWER GROUND FLOOR - PROPOSED LAYOUT

1 : 50 0 1 2 3 4 5 10mts

NOTES

-Do not scale from this drawing, except for planning purposes.
-Check all dimensions on site.
-Subject to survey.
-Subject to site inspection.
-Site boundary lines are indicative only.

Rev	Date	By	Description
02	06/05/25	LP	Revised according to Pegasus comments
01	30/04/25	LP	First Issue

Revision Schedule

project
SCISSETT
35-37 High Street
WF6 2AF

title
PROPOSED GA LAYOUT (COU)

drawing status	scale 1 :50 @ A1
drawn by LP	date APR 2025
drawing number 1006 - 06	revision 02