




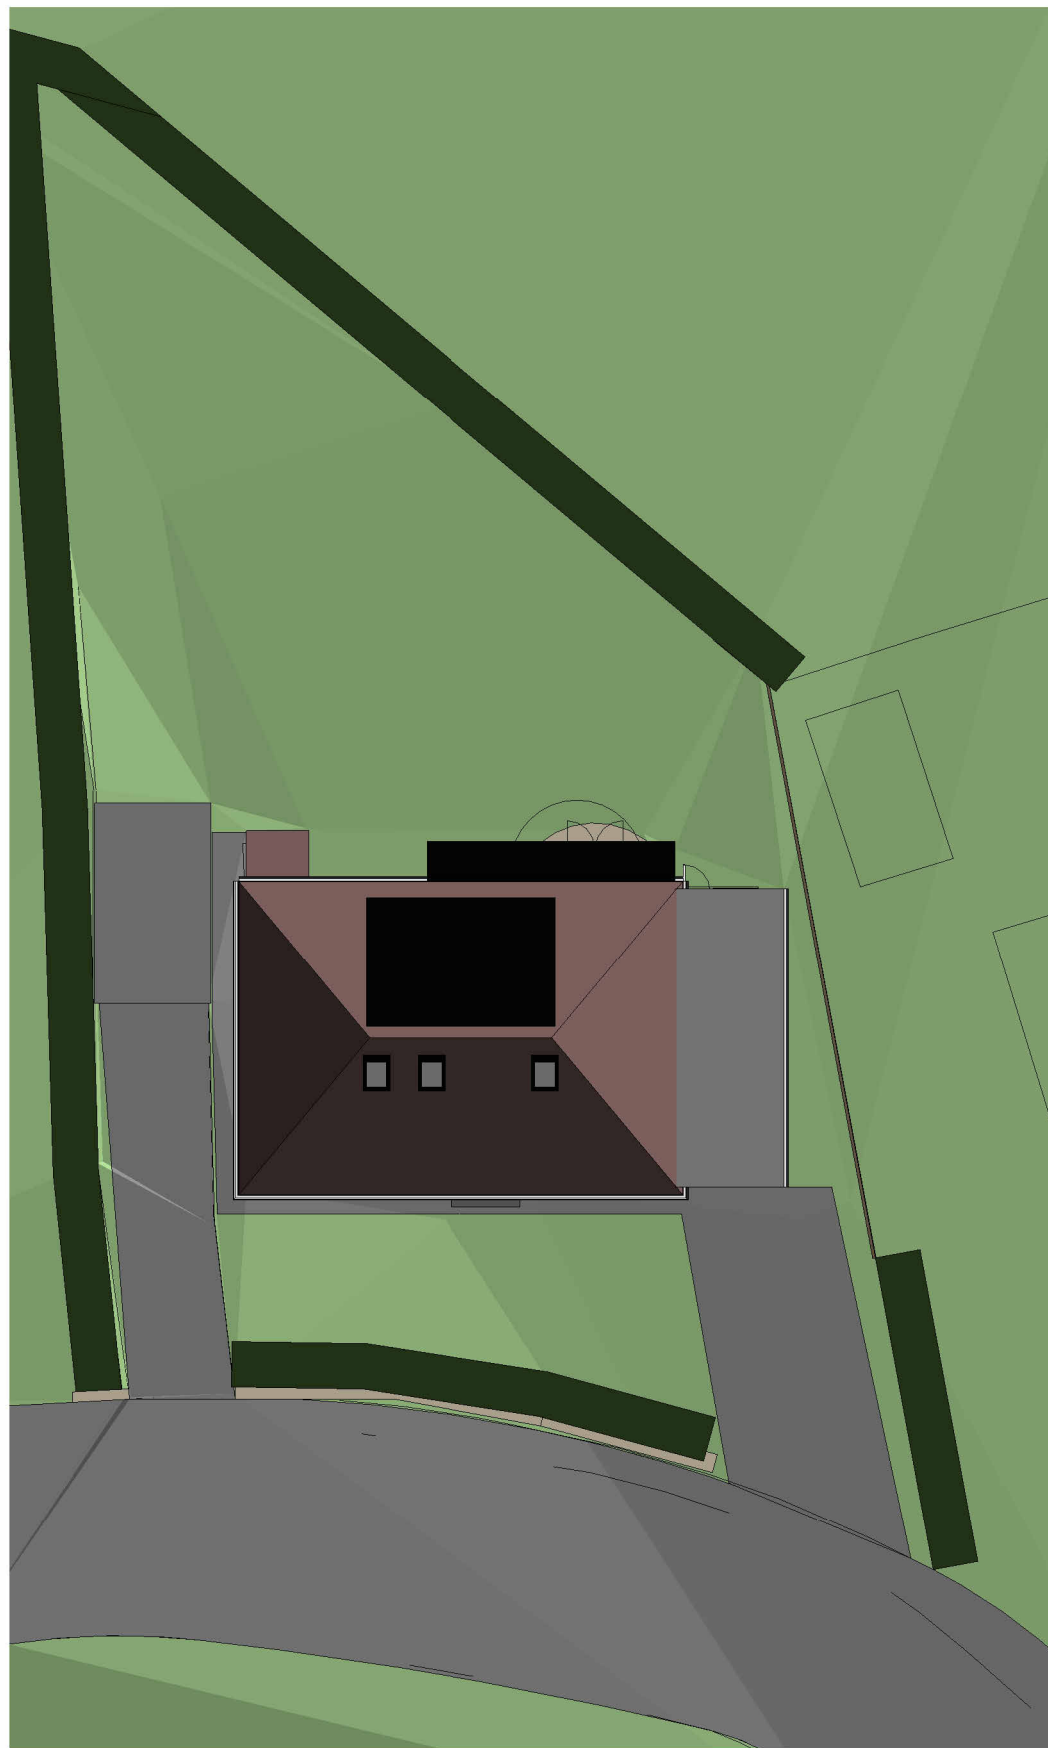


Proposed Site Plan
1:200

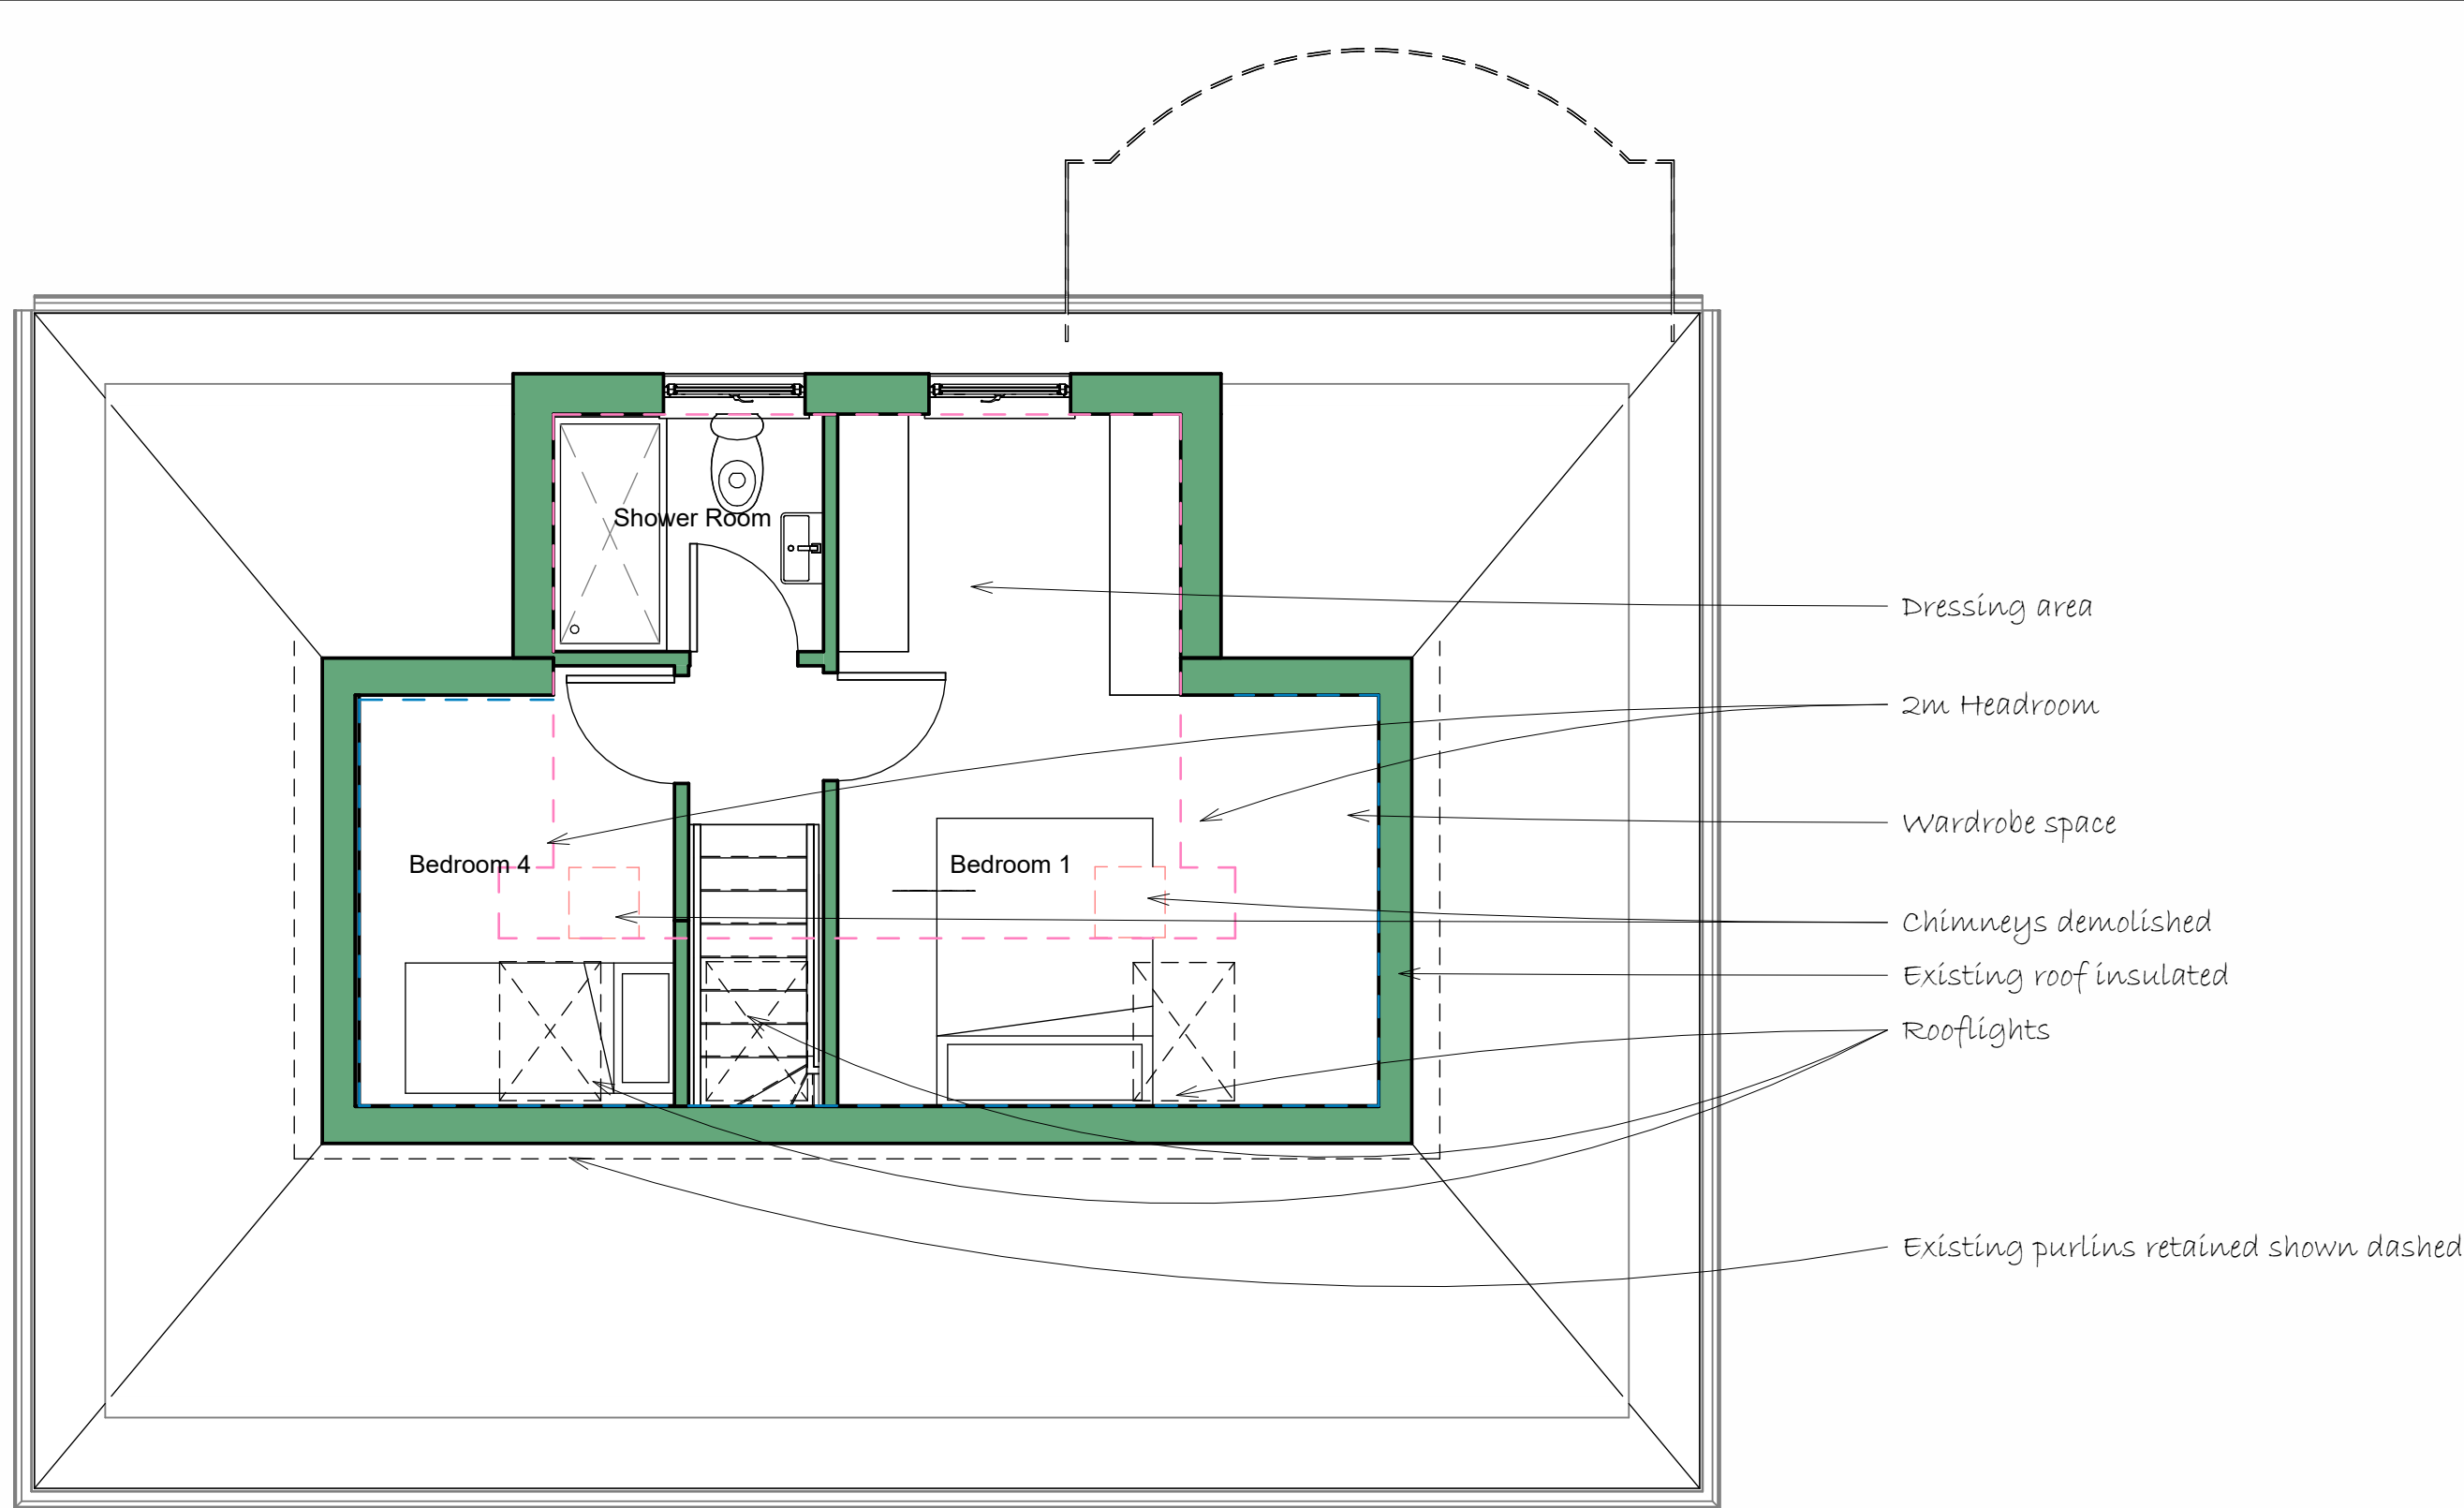


Proposed Attic Floor Plan
1:50

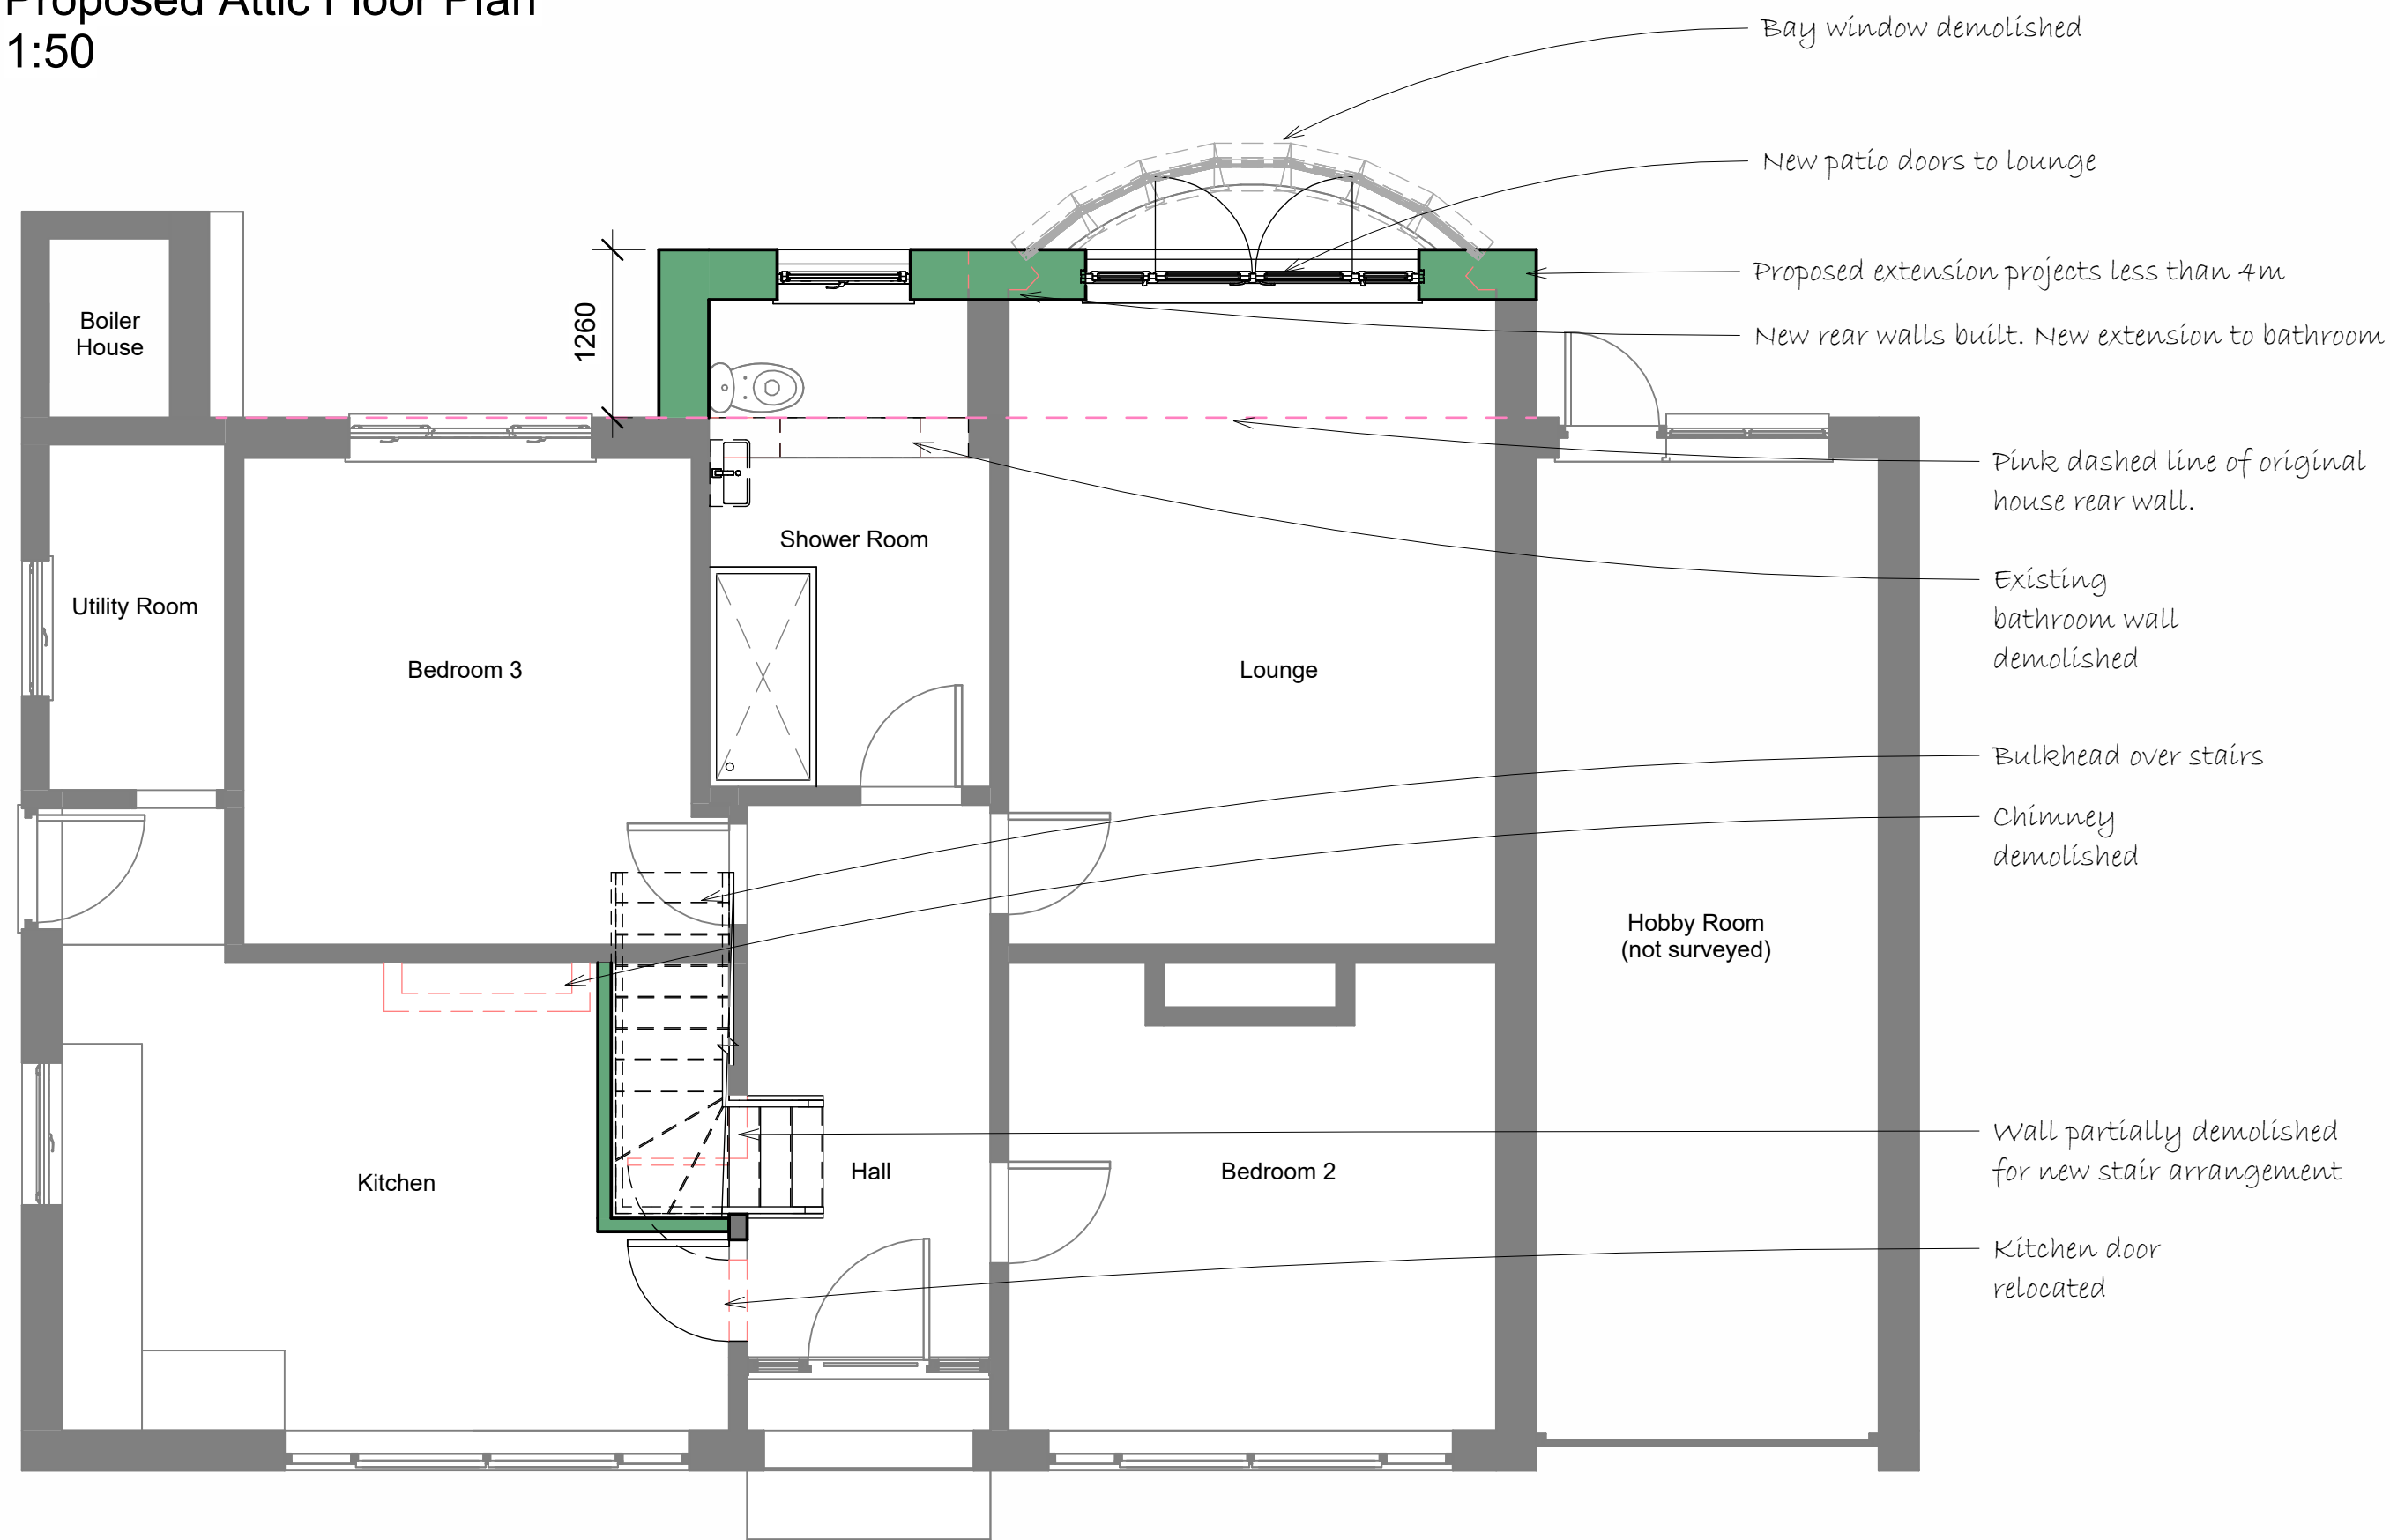


Proposed Ground Floor Plan
1:50

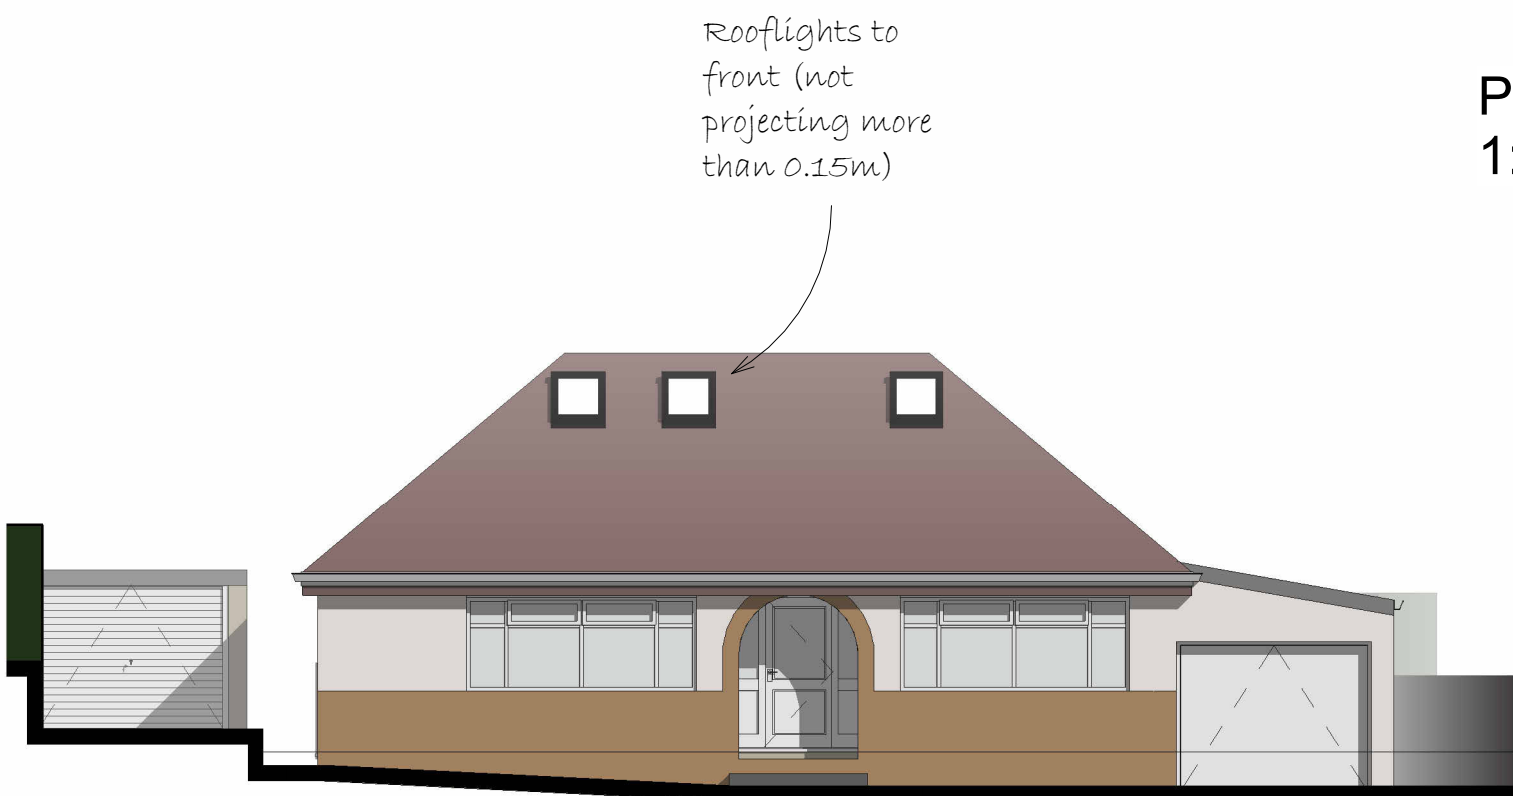


Proposed South Elevation
1:100

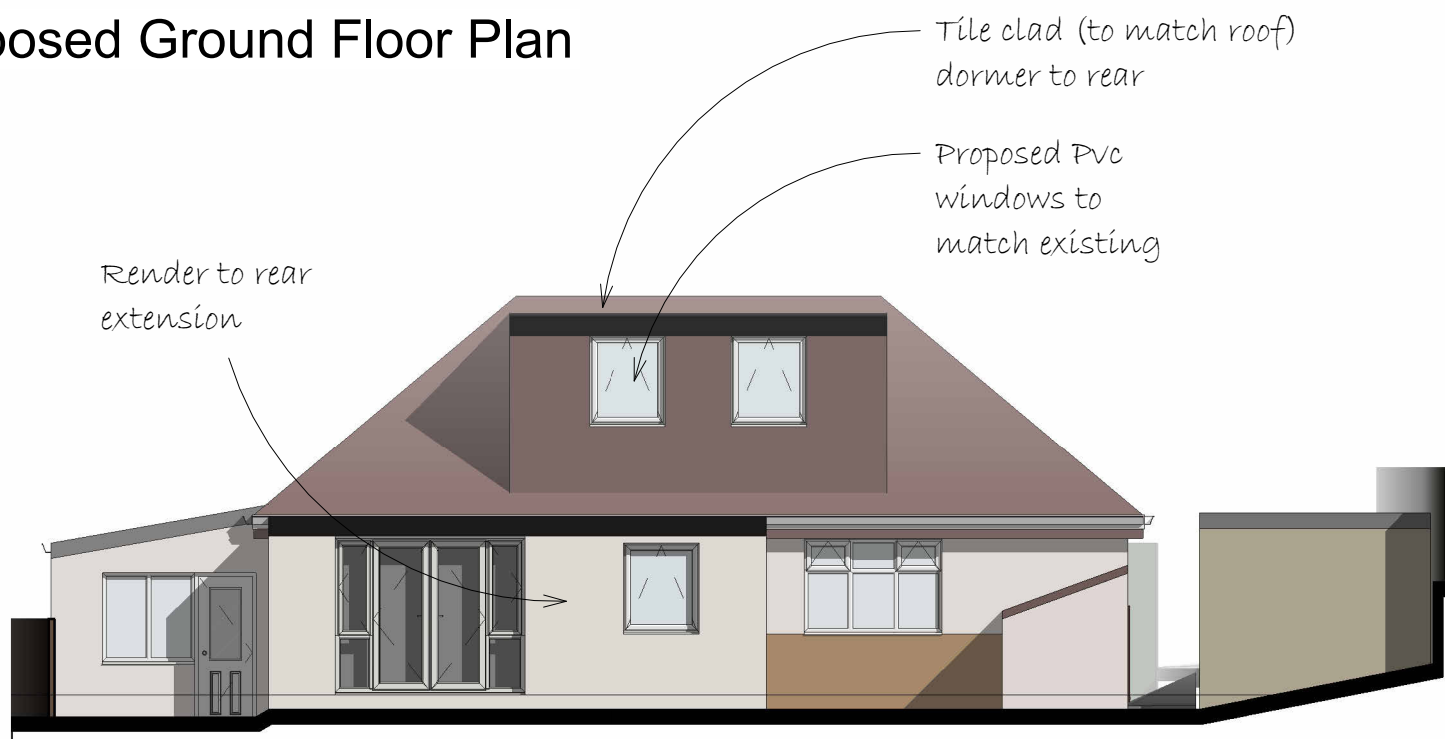

Proposed North Elevation
1:100

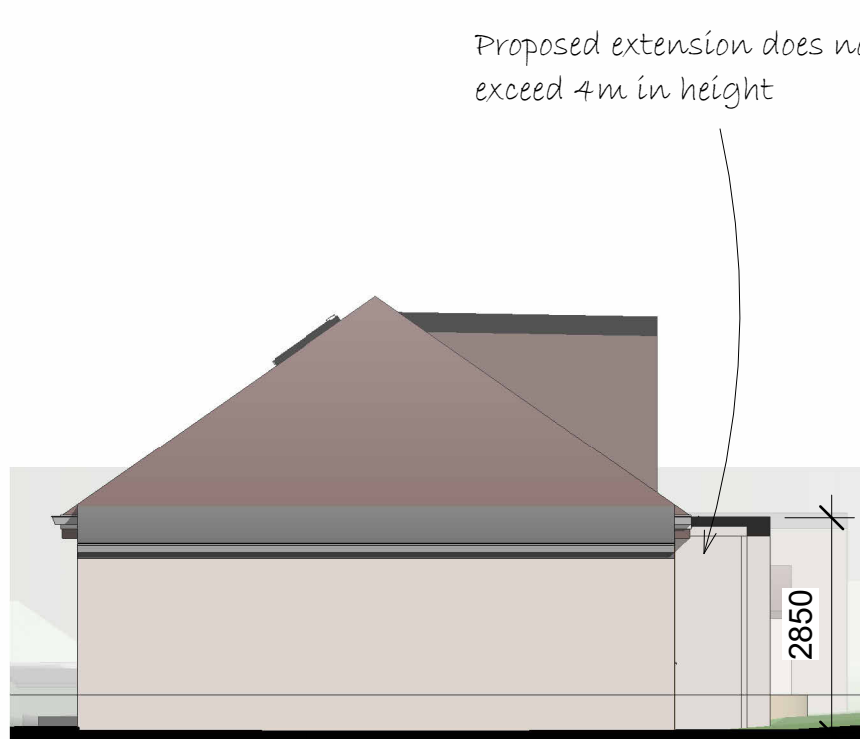

Proposed East Elevation
1:100

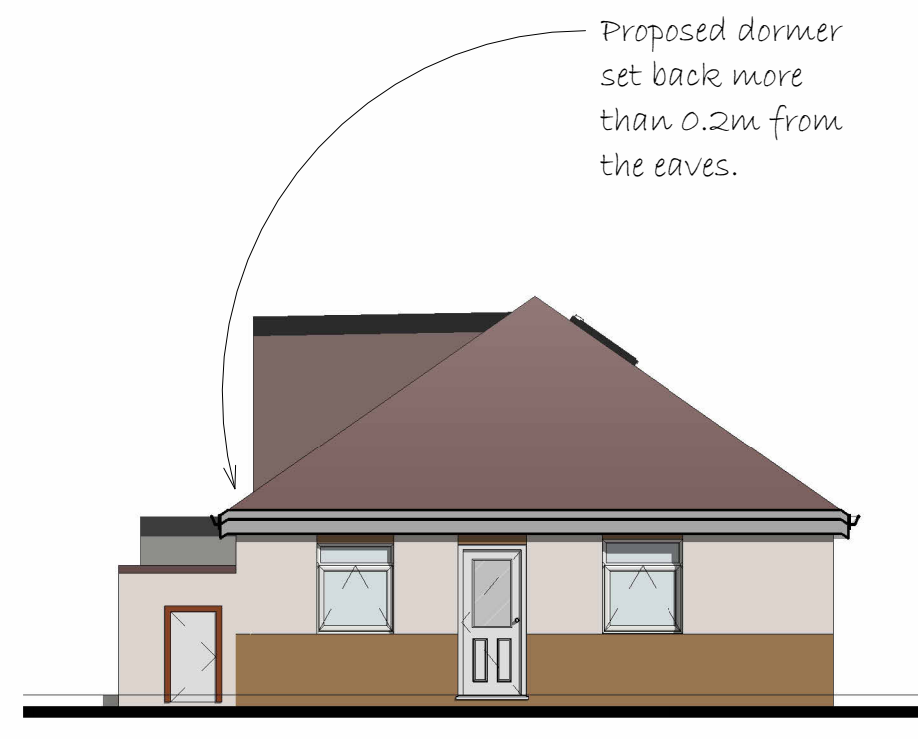

Proposed West Elevation
1:100