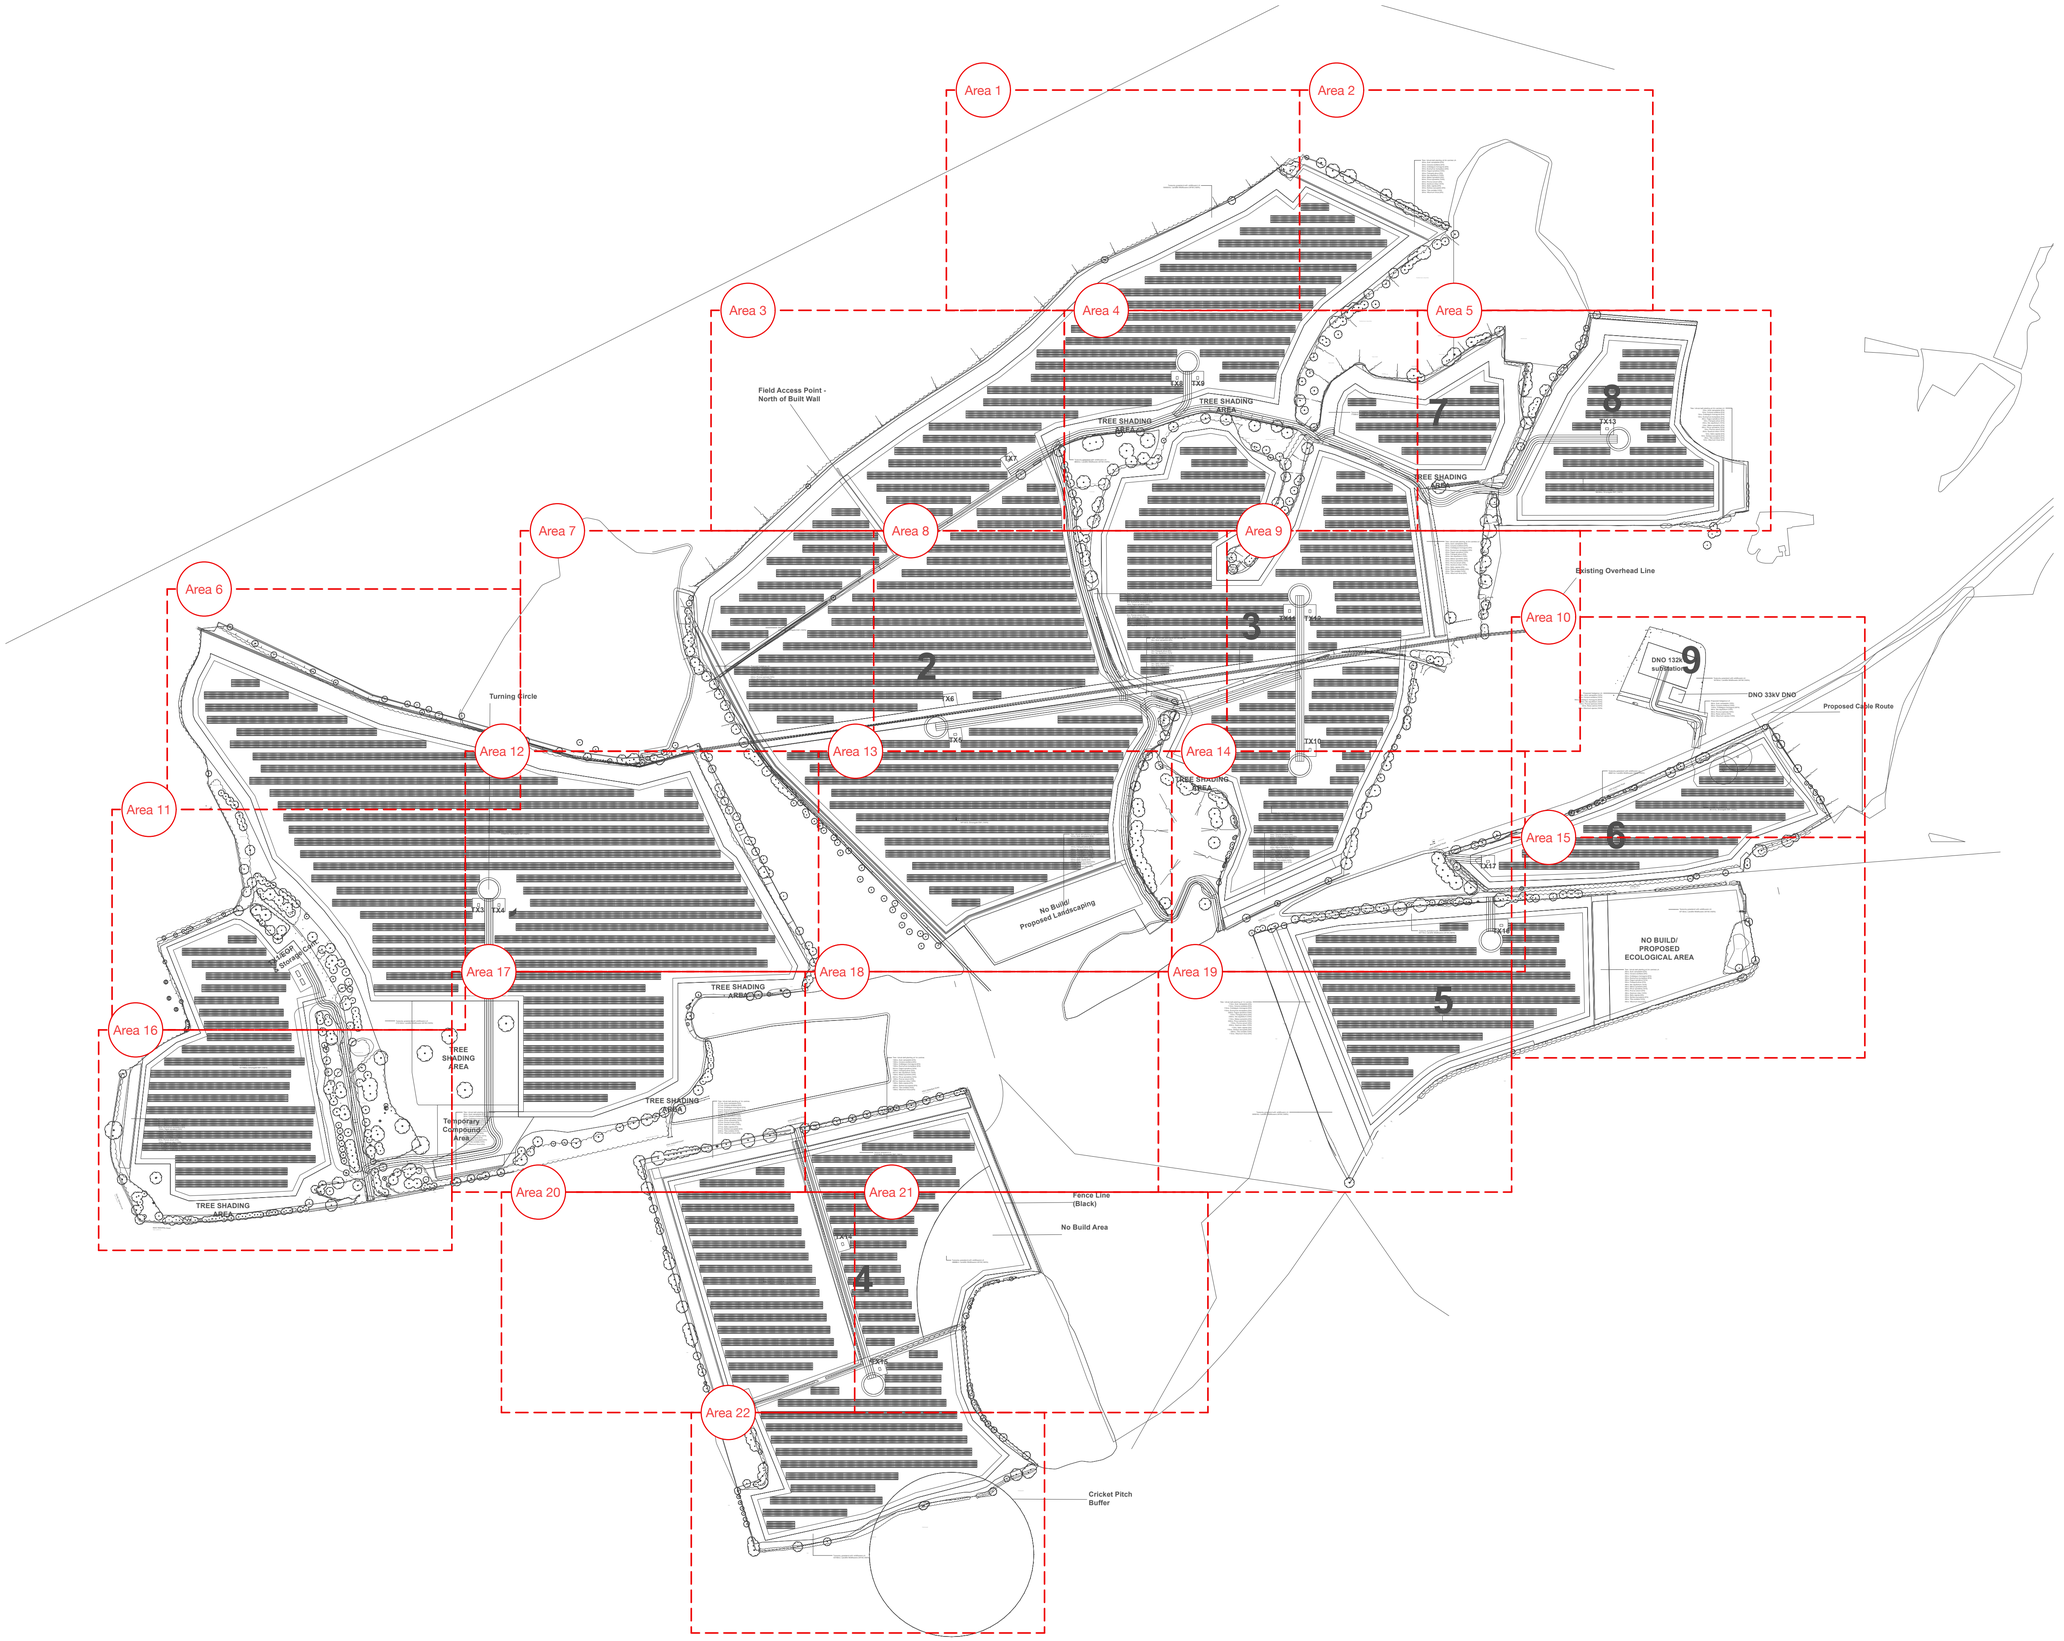

Landscapevisual
Landscape Planning
Tel: +44 1825 280 580
www.landscapevisual.com

Revision	Date	Notes
A	31/07/25	Proposed trees in parcel 5 moved within redline
B	06/08/25	Existing hedgerows amended

Project: **Low Farm, Flockton**

Title: General Arrangement

Date: August 2025

Ref: 1282/1

Scale: 1:3000 @ A1

N