

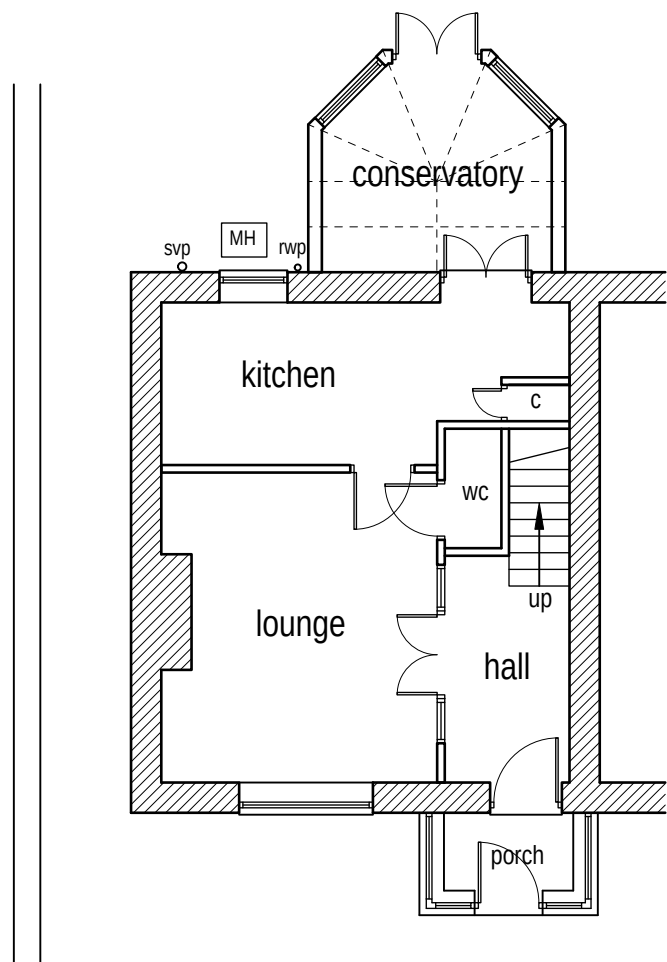


- Notes:
- 1. Setting out to be the responsibility of contractor.
 - 2. Contractor to pay particular attention to pitch of roof and headroom at stairs.
 - 3. Any discrepancies to be reported to Colne Valley Design.

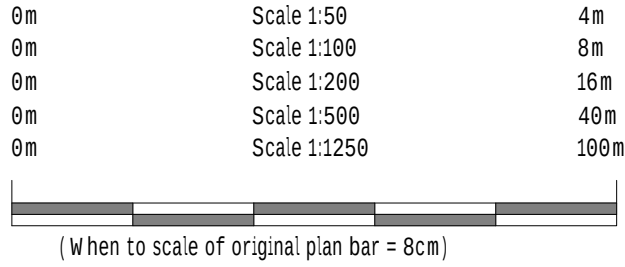


Existing ground floor layout (1:100)

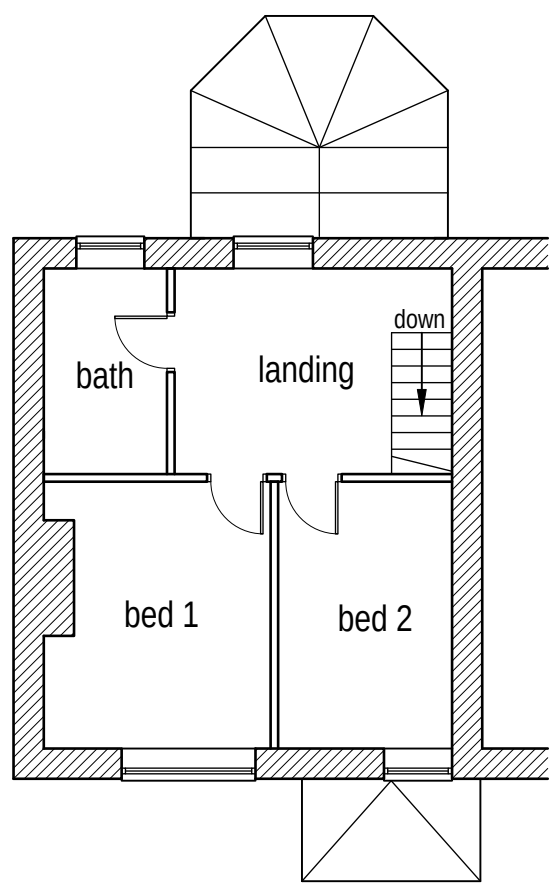

Existing first floor layout (1:100)




Existing front/south east facing elevation (1:100)

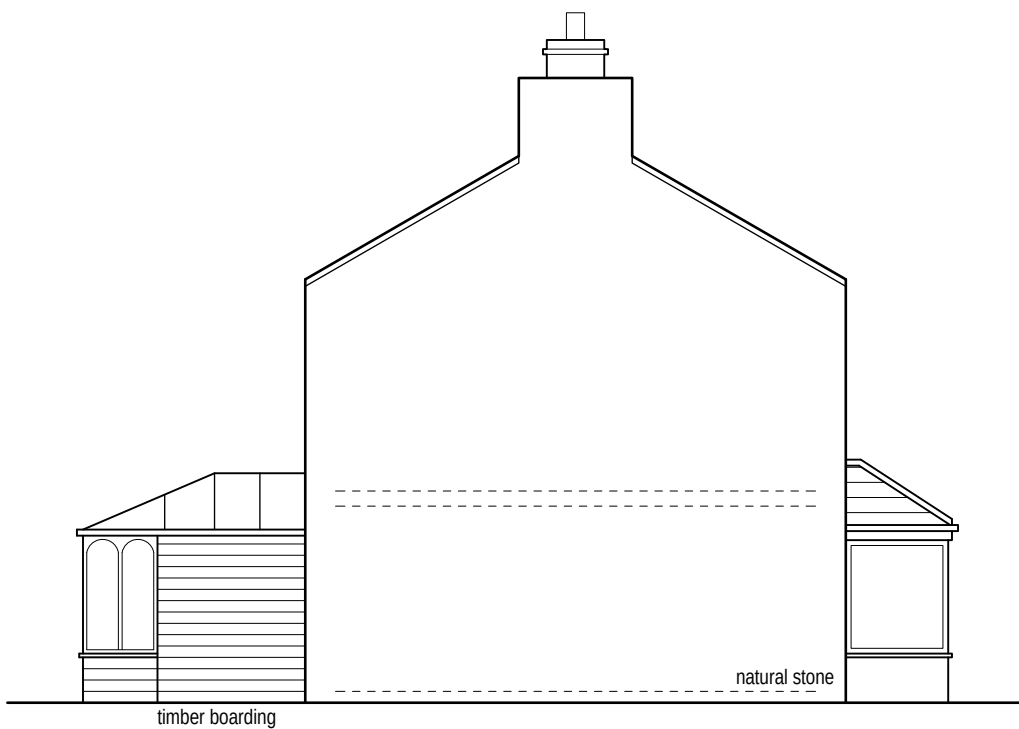


Existing side/south west facing elevation (1:100)




Existing rear/north west facing elevation (1:100)

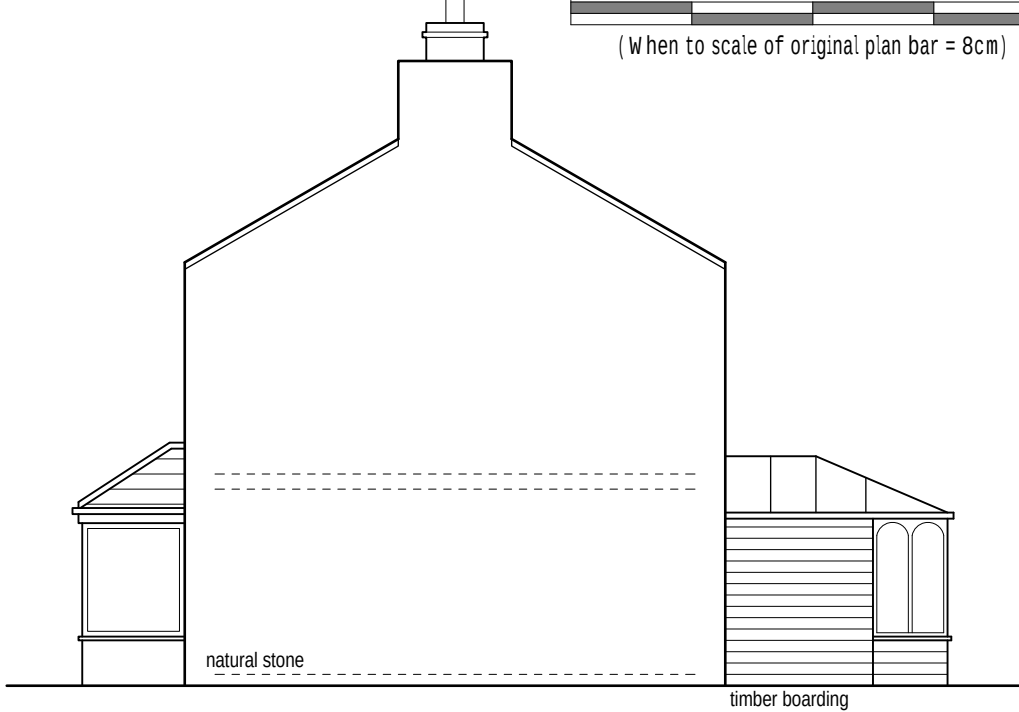

Existing side/north east facing elevation (1:100)

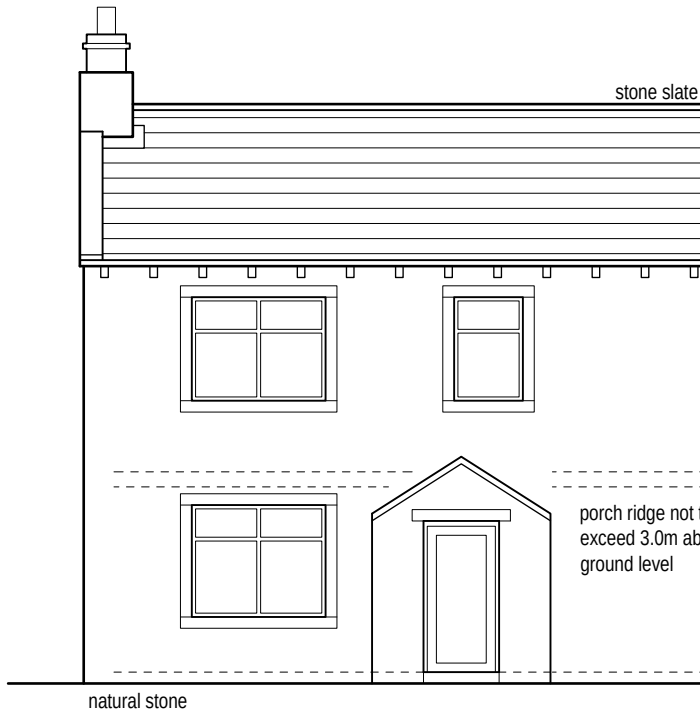


Proposed front/south east facing elevation (1:100)

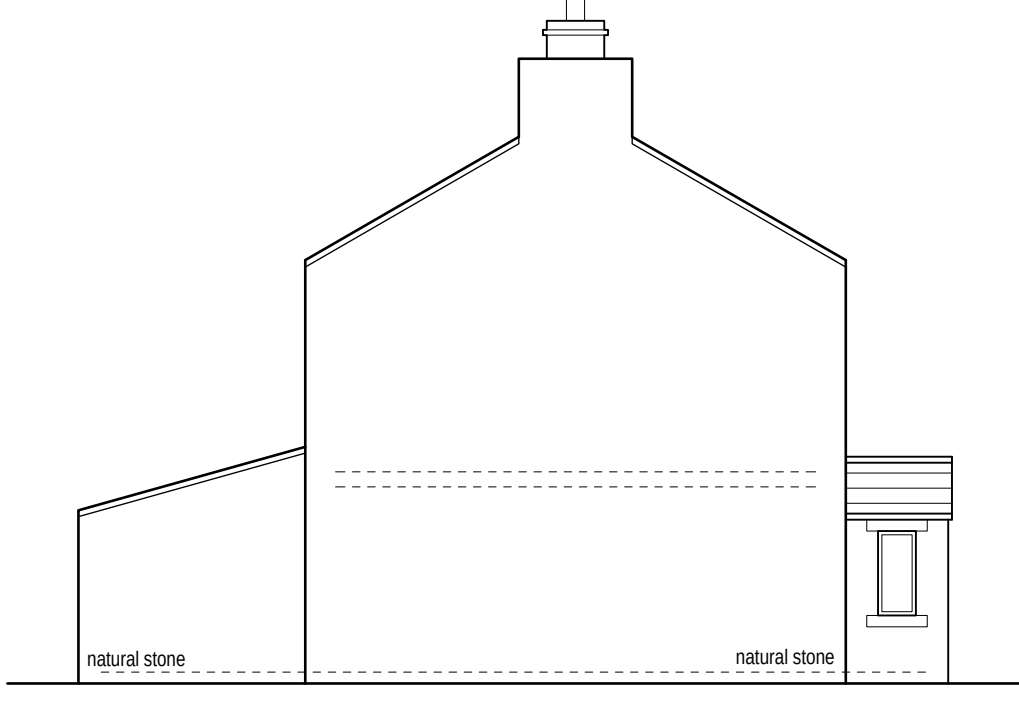


Proposed side/south west facing elevation (1:100)




Proposed rear/north west facing elevation (1:100)

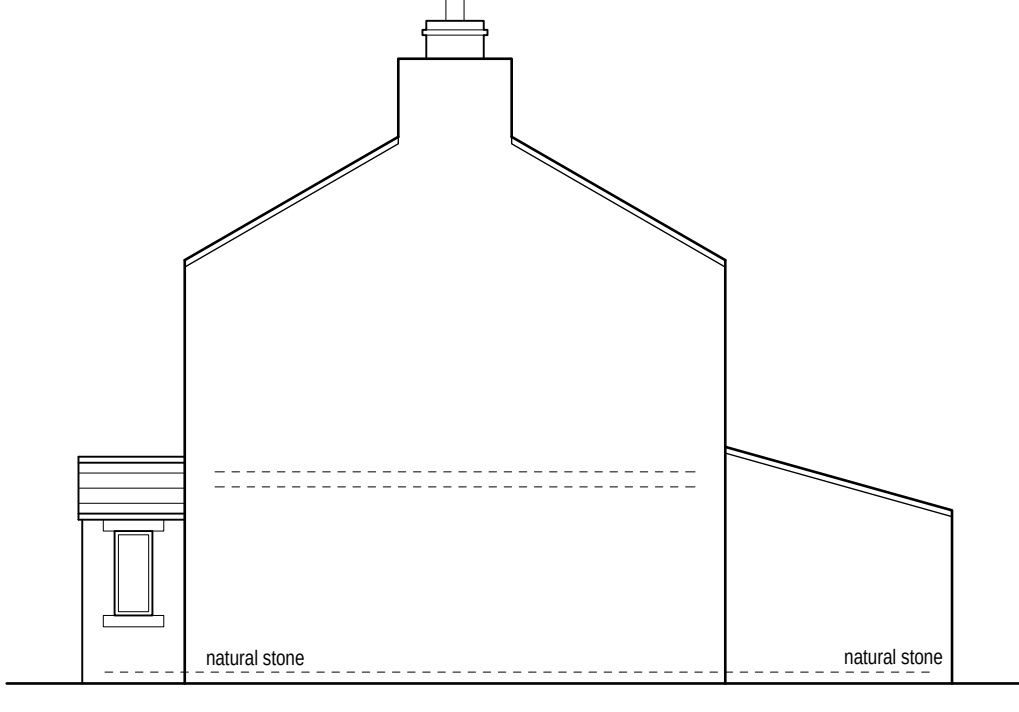

Proposed side/north east facing elevation (1:100)

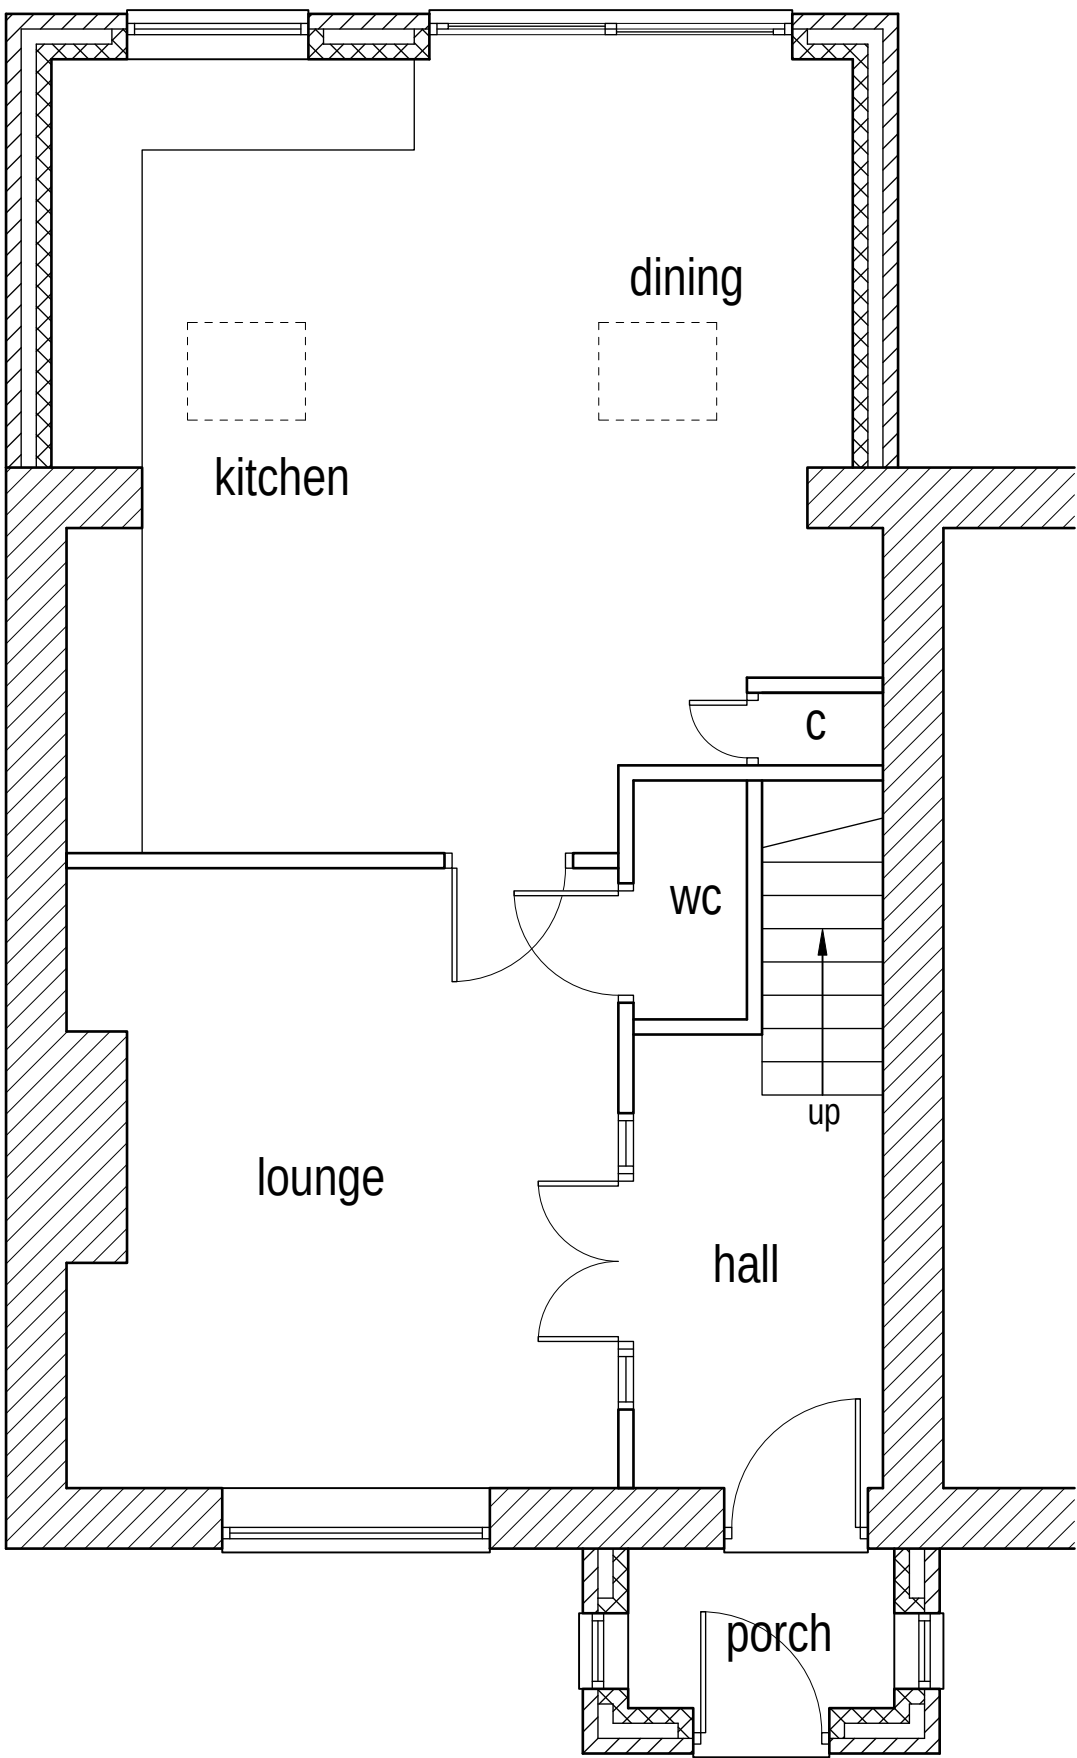

Proposed ground floor layout (1:50)

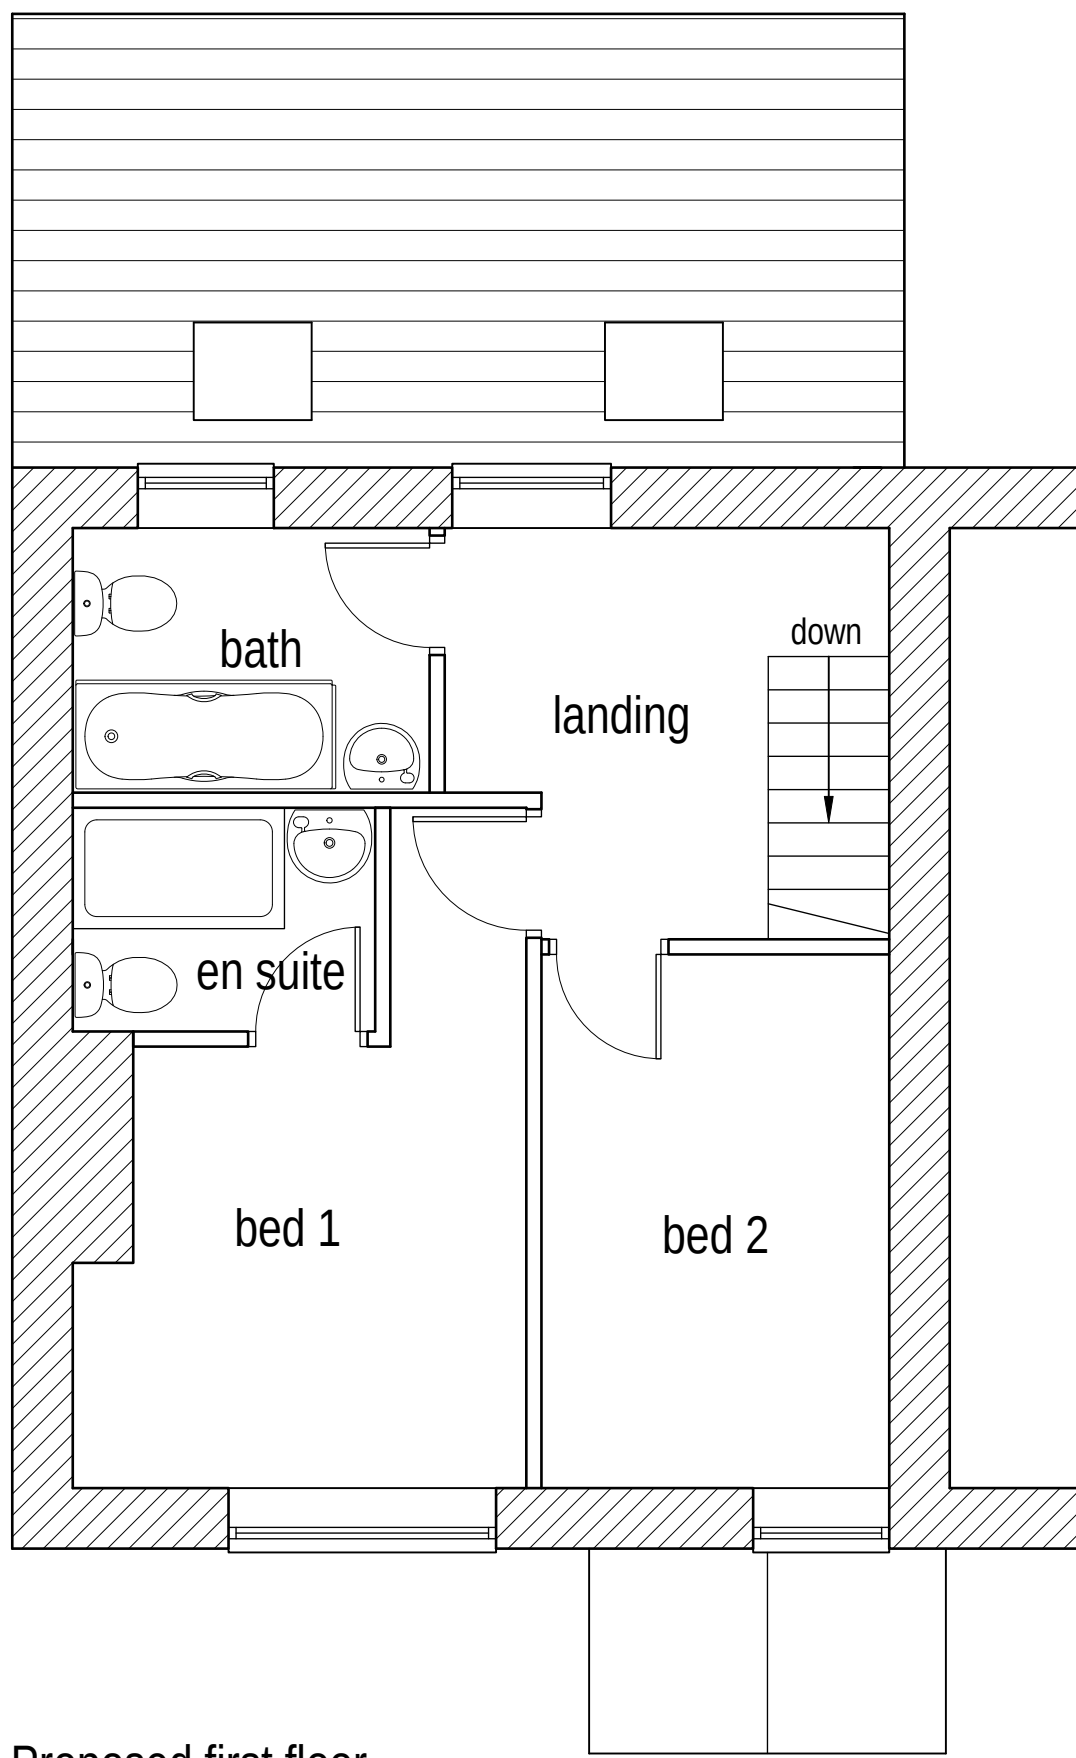

Proposed first floor layout (1:50)



Location plan (1:1250)



Colne Valley Design
8 Meadow Lane
Slaithwaite
Huddersfield HD7 5EX

Tel: 01484 842097
Mobile: 07867 803312
E-mail: mitchell@sbhomes.co.uk

Proprietor: S.A. Mitchell

Project
Proposed alterations.

For
Mr & Mrs R Cottrell.

Address
88 High Street
Scapegoat Hill

Title
Planning Drawing.

Job No.
25 J 11.

Drawing number
R 01.

Date
March 2025.