


EXISTING BLOCK PLAN
1:200

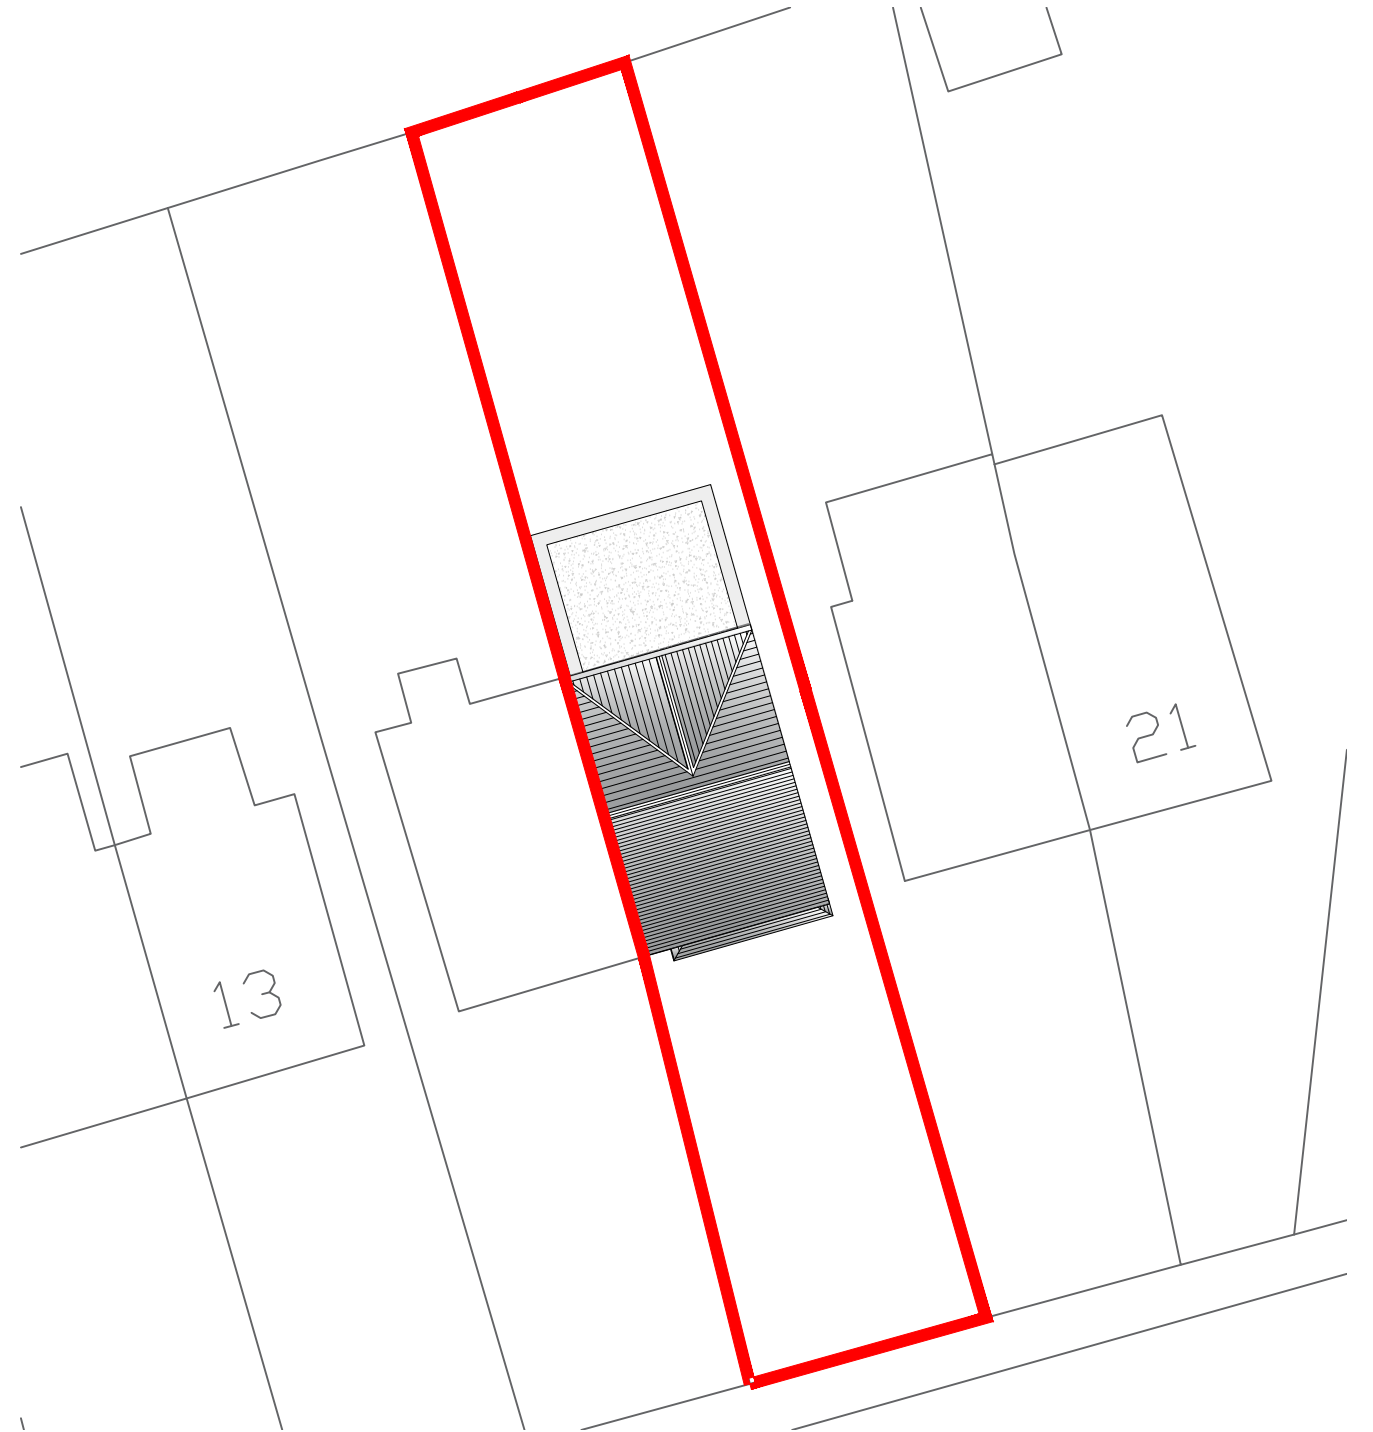

PROPOSED BLOCK PLAN
1:200



REVISION	DESCRIPTION	DATE
	-	-
	-	-
	-	-
	-	-
	-	-
	-	-
	-	-
	-	-
	-	-
	-	-

STATUS	PLANNING DRAWING
	ORANGE DESIGN STUDIO. ARCHITECTURAL PRACTICE
hello@orangedesignstudio.co.uk 59A, Huddersfield Road, Mirfield, WF14 8AA orangedesignstudio.co.uk 01924 650930	COPYRIGHT © ORANGE DESIGN STUDIO LIMITED

PROJECT TITLE 17, SHILLBANK LANE, MIRFIELD			
DRAWING TITLE BLOCK PLAN			
SCALE 1:200	DRAWN EC	CHECKED JH	PROJECT REFERENCE ODS_23/717
PAPER SIZE A3	DWG NUMBER (20)002	DATE 22/05/25	REVISION /
CLIENT JAKE SINCLAIR			