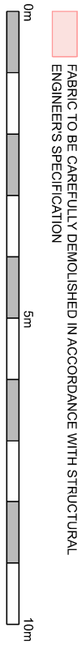

FABRIC TO BE CAREFULLY DEMOLISHED IN ACCORDANCE WITH STRUCTURAL ENGINEER'S SPECIFICATION

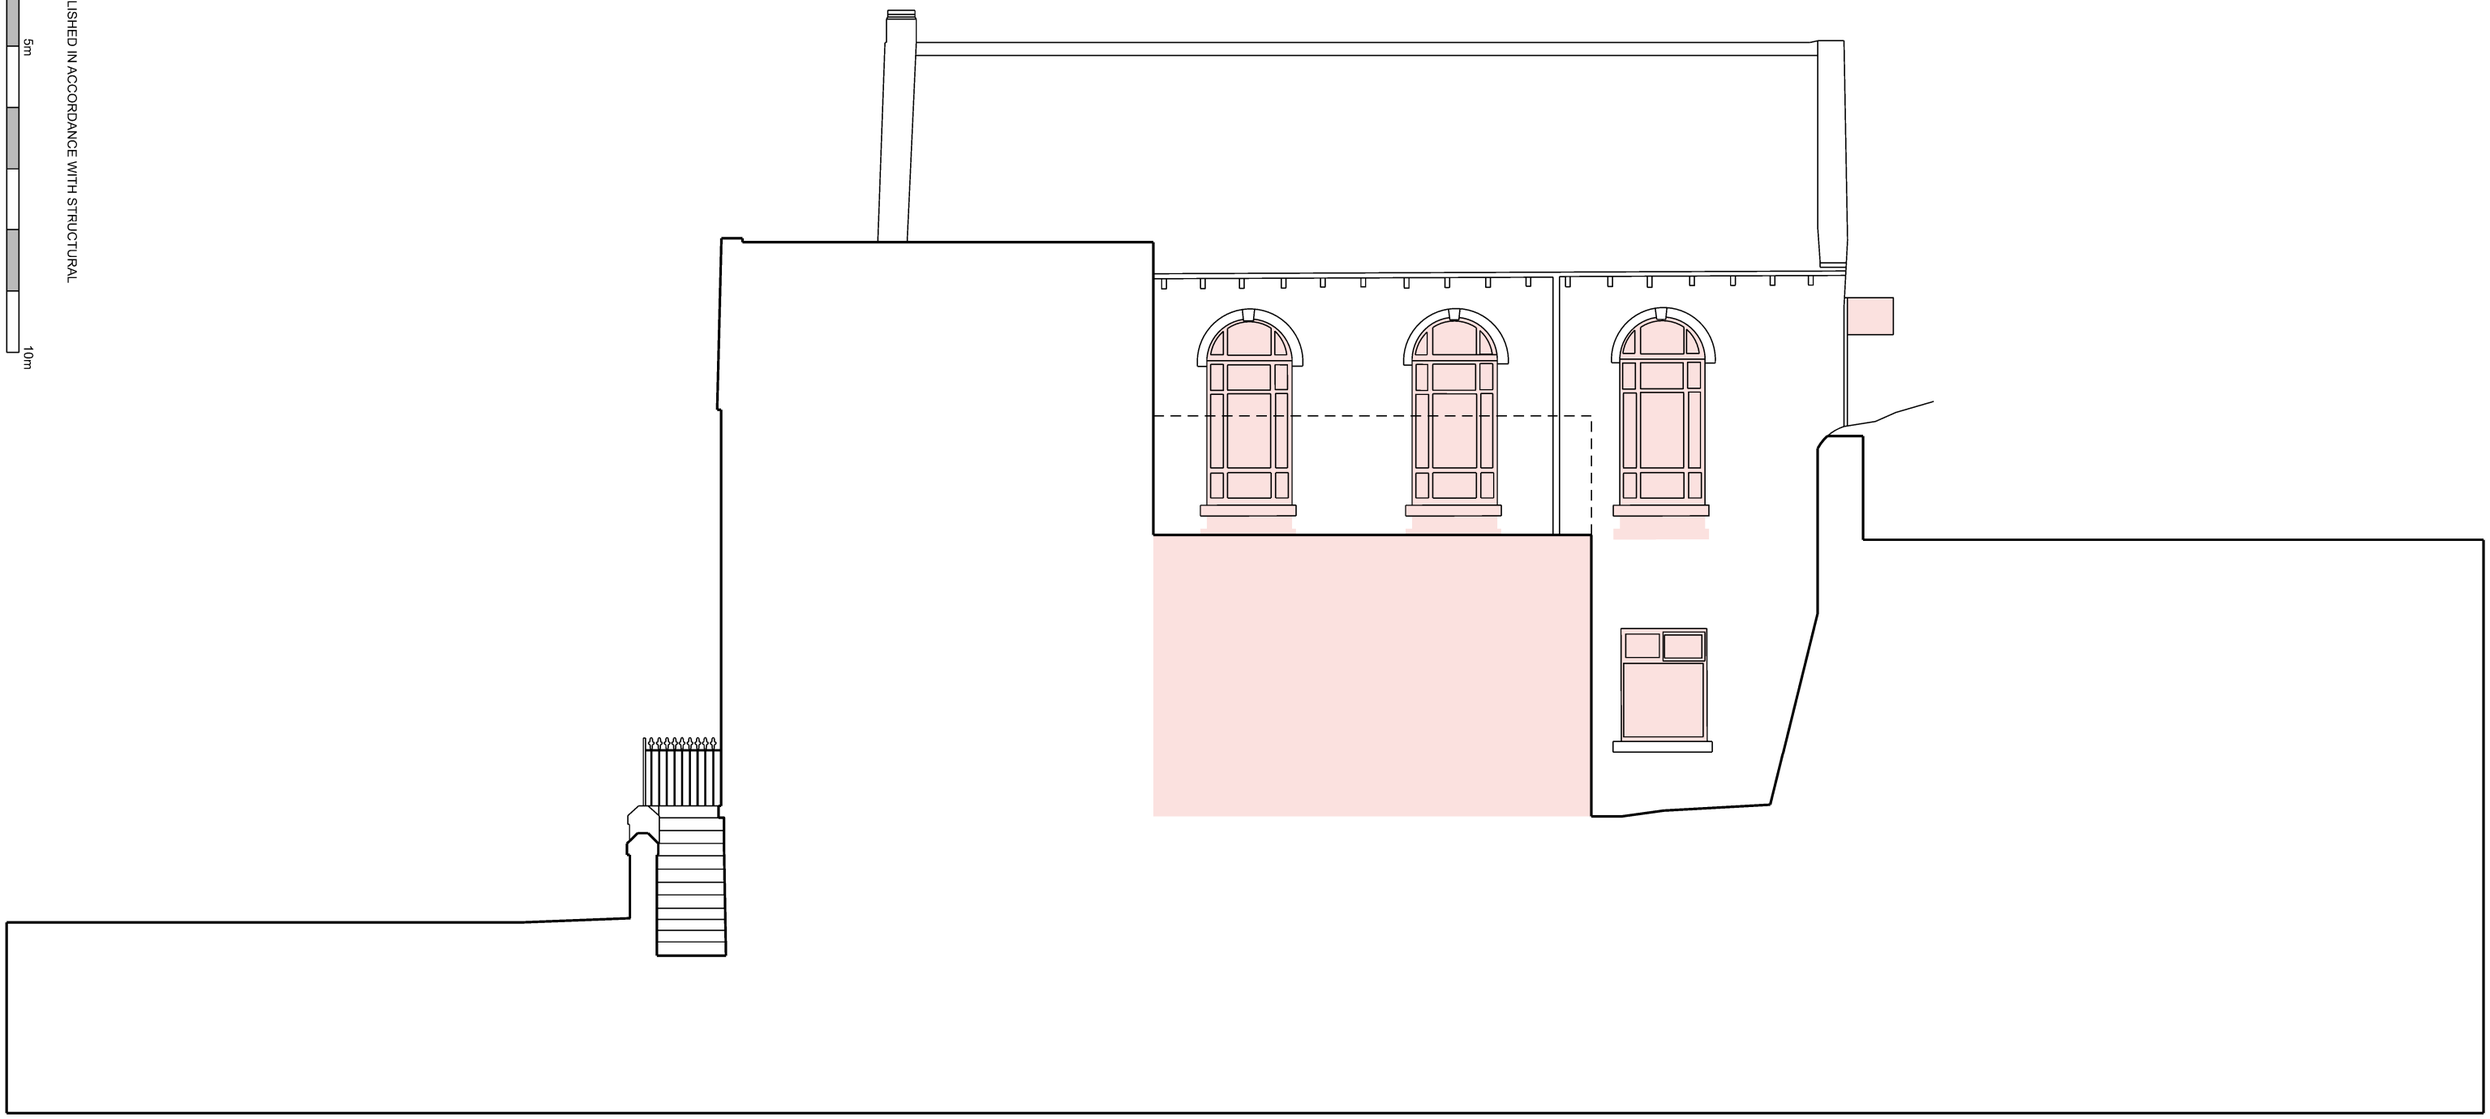

nick moss architects

29 Bow Lane
Manchester
M2 4FW

www.nickmossarchitects.com

DO NOT SCALE OFF THIS DRAWING

This design and drawing is the copyright of nick moss architects and may not be reproduced in any form whatsoever without prior written consent. Issue of the drawing does not impart any real or implied copyright licence.

revisions + notes:

project:
SLAITHWAITE METHODIST CHURCH

job number:
0400

title:
EXISTING SIDE (EAST) ELEVATION 2

scale:
1:100 @ A3

issued for:
PLANNING

drawing number: issue:
AL(05)025 P1