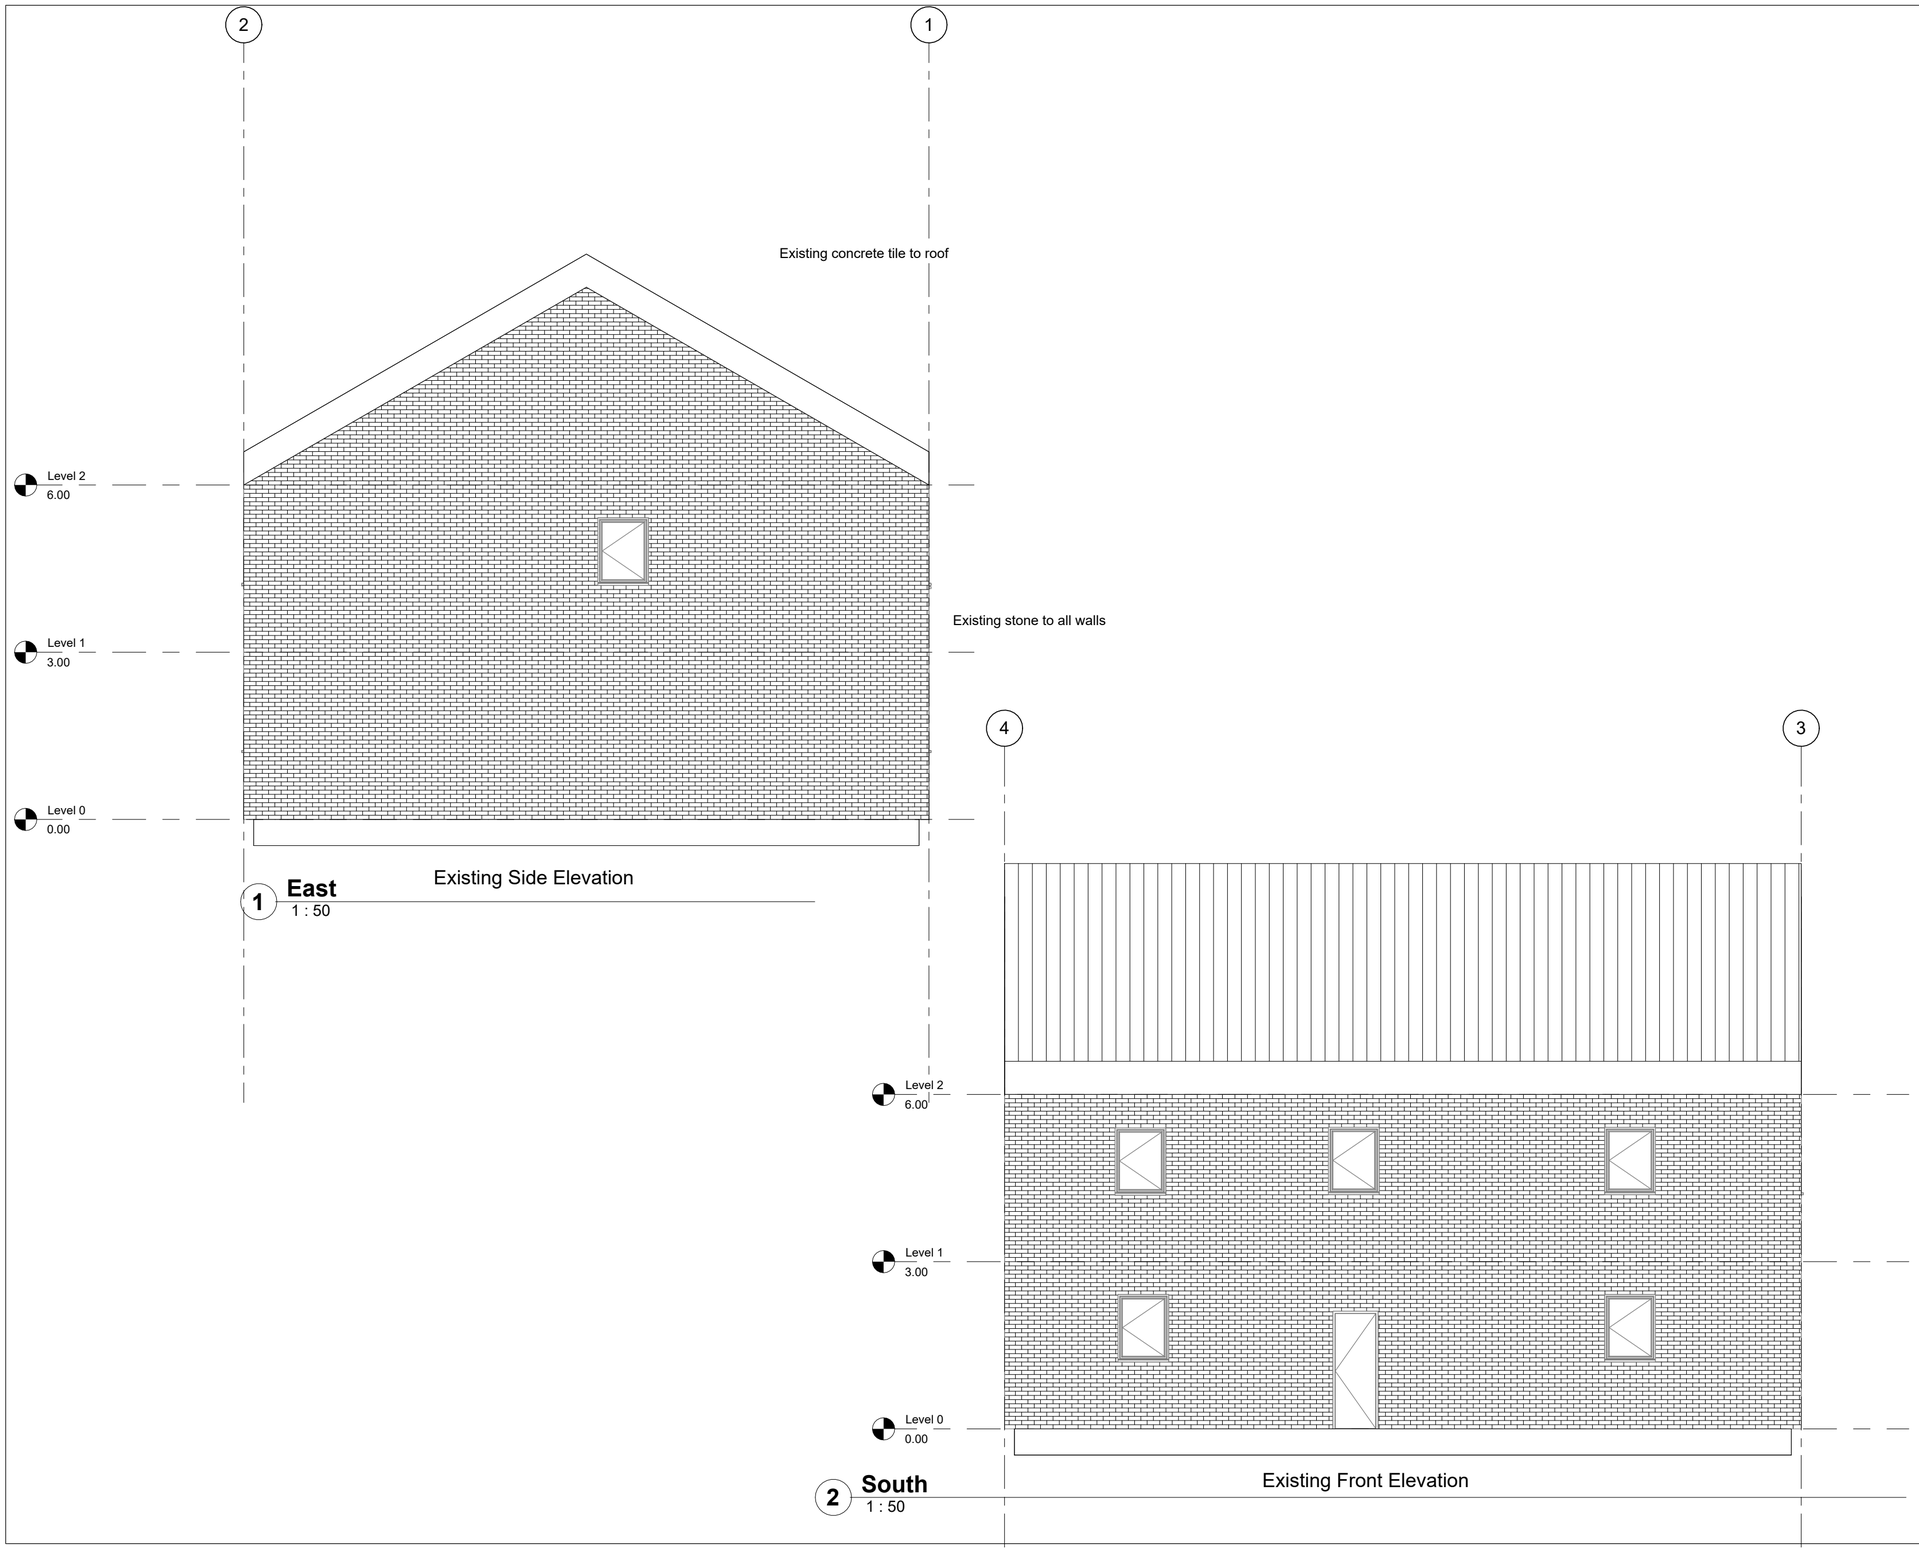

Rev	Description	Date

CODE	SUITABILITY DESCRIPTION
STATUS	PURPOSE OF ISSUE

AUTODESK.
www.autodesk.com/revit

PROJECT
Change of Use C3 to C2

TITLE
Elevations

CLIENT
BFCS

DRAWN BY		DATE
Ebrahim	Manzil Studio LTD	01/23/07

SCALE (@ A1)	PROJECT NUMBER
1 : 50	A101

DRAWING NUMBER	REV
A101	

27/05/2025 17:02:55