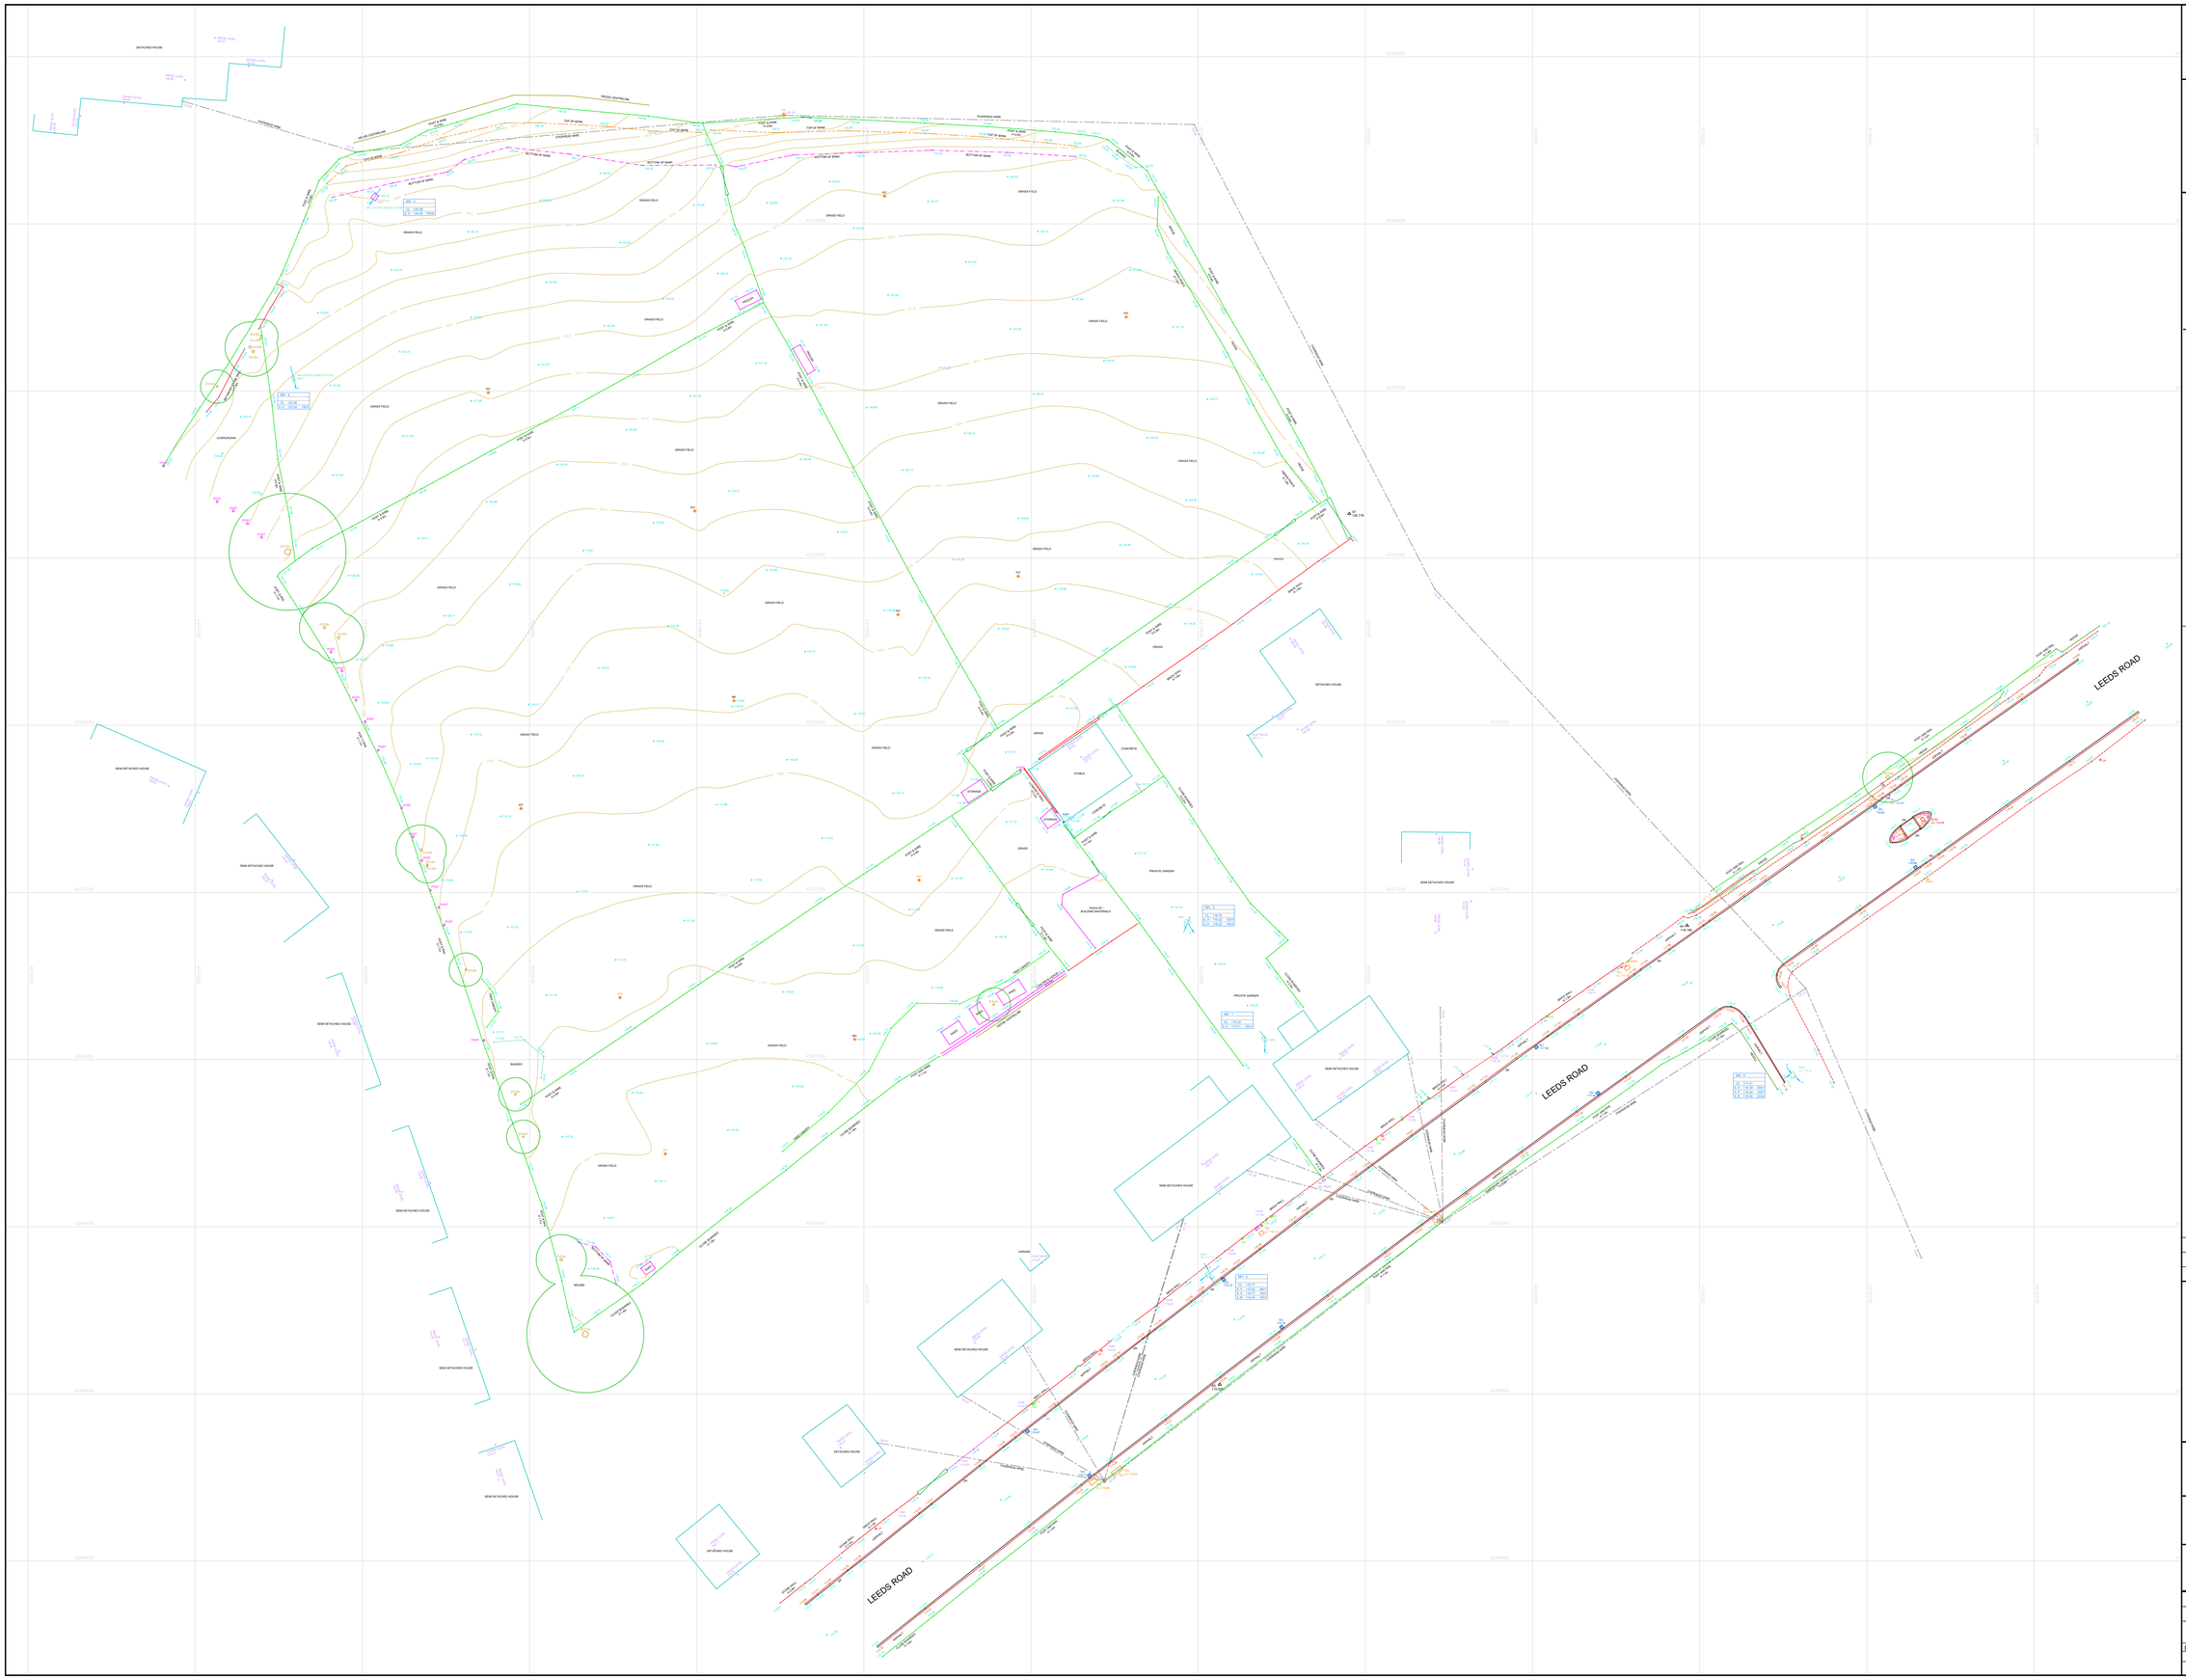


## Notes

This drawing and the information contained therein is Issued in confidence and is the copyright of Met Geo Environmental Ltd. Disclosure of this information to Third Parties and unauthorised copying or replication of this data without approval is forbidden.

Grid : OS National Grid.
Using the OS GPS Network and applying OSTN15 transformation and then removing the scale factor for true distances with a one-step transformation centred on R1

Datum : OS Level Datum.
Using the OS GPS Network and applying OSGM15 National Geoid Model to obtain local area corrections.

## Station Listing

| Station | Easting | Northing | Level |
|---|---|---|---|
| R1 | 421598.500 | 424716.039 | 118.180 |
| R2 | 421542.579 | 424661.124 | 115.550 |

## KEY

| | | | |
|---|---|---|---|
| AIR VALVE | AV | JUNCTION BOX | JB |
| BENCH MARK | BM | KERB OUTLET | KO |
| BIN | BIN | LAMP POST | LP |
| BOLLARD | BOL | MANHOLE (CIRCULAR) | MH |
| BORE HOLE | BH | MANHOLE (RECTANGULAR) | MH |
| BRITISH TELECOM COVER | BT | MANHOLE (TRIANGULAR) | MH |
| BUS STOP | BUS | MARKER POST | MKR |
| CABLE TV COVER | CATV | GULLY | GUL |
| CABLE TV SUPPLY | CA | RODDING EYE | RE |
| COLUMN | COL | SIGN POST | SIGN |
| DROPPED KERB | DK | TELECOM COVER | TEL |
| EARTHING POINT | ER | TELEGRAPH POLE | TP |
| ELECTRICITY COVER | ELEC | THRESHOLD LEVEL | TH |
| ELECTRICITY POLE | EP | TRAFFIC LIGHT | TL |
| FIRE HYDRANT | FH | TRIAL PIT | TP |
| GAS VALVE | GAS | WASH OUT | WO |
| GATE | | WATER METER | WM |
| INSPECTION COVER (CIRCULAR) | IC | WATER STOP COCK | WSC |
| INSPECTION COVER (RECTANGULAR) | IC | WATER STOP VALVE | WSV |
| TOP OF WALL LEVEL | TOW | TOP OF FENCE LEVEL | TOF |
| COVER LEVEL | CL | CHAMBER BASE LEVEL | Ch L |
| INVERT LEVEL | IL | WATER SURFACE LEVEL | WL |
| UNABLE TO RAISE | UTR | UNABLE TO MEASURE | UTM |
| GIRTH OF TREE TRUNK | G | DIAMETER OF TREE TRUNK | D |
| HEIGHT TO TOP OF TREE CANOPY | H | MULTI BOLE TREE | MB |

| Rev | Date | Drawn | Description | Check |
|---|---|---|---|---|
| - | --/--/---- | -- | -- | -- |

Met® GEO ENVIRONMENTAL
Southgate House
Pontefract Road
Stourton
Leeds
West Yorkshire
LS10 1SW
T: +44 [0] 1132 008 900
F: +44 [0] 1132 008 901
E: admin@metgeoenvironmental.com
W: www.metgeoenvironmental.com

Client
ORION HOMES LIMITED
HORBURY

Site
LEEDS ROAD
HECKMONDWIKE

Tittle
TOPOGRAPHICAL SURVEY

| Surveyed | BH & SB | Drawn | SB |
|---|---|---|---|
| Check | DA | Date | 14/11/2024 |
| Scale 1:250 | Job No P24-00903 | Sheet Size A0 | Rev 01 |

DWG Ref

| Project Number | Origin | Zone | Level | Desc | Type | Role | Sheet |
|---|---|---|---|---|---|---|---|
| P24-00903 | MET | EXT | XX | TOP | M2 | G | 004 |