Copyright exist on the designs and information shown on this drawing. No part of this drawing can be reproduced without written confirmation of Heppenstalls. This drawing should only be used for the purpose was issued for and should not be used for construction unless it is marked for construction. Heppenstalls must be notified should any discrepancies be found.

Revision :

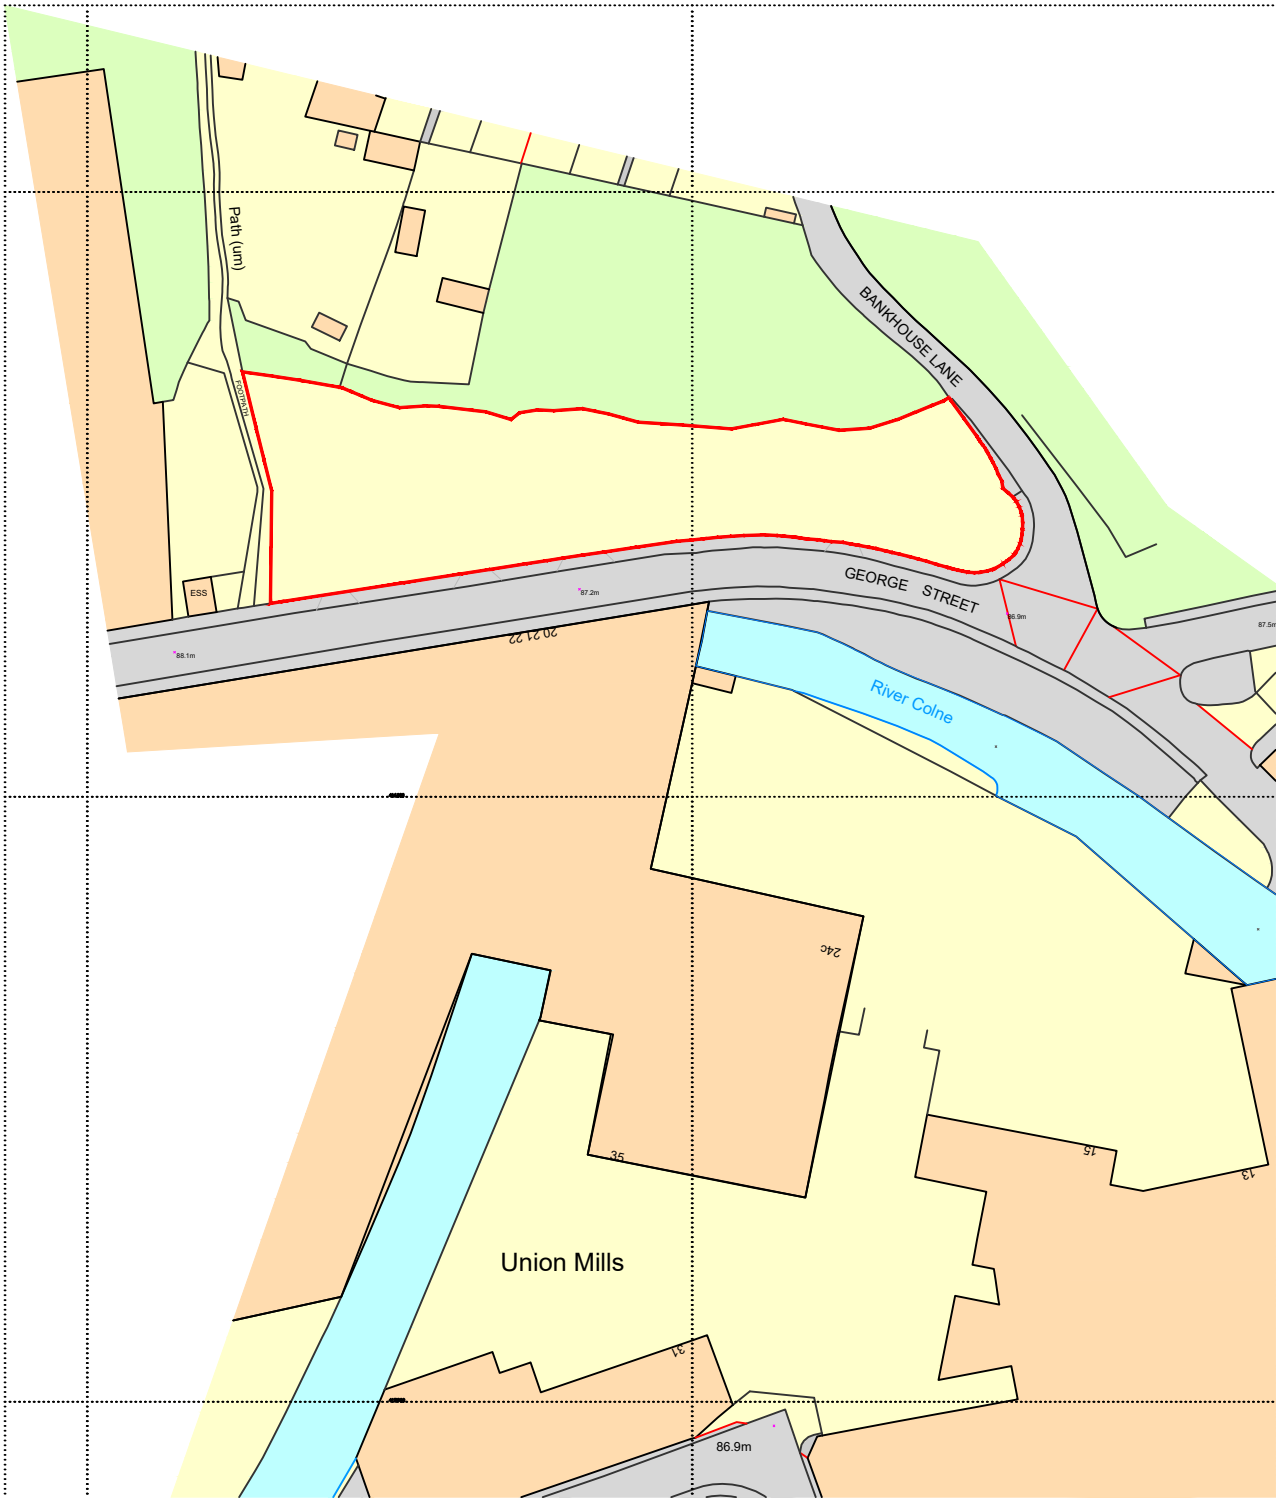

Location Plan

1:1250 50m 100m

SKA Property Management Company Ltd

Regularisation of Land Use & Site Fencing

Drawing
Location Plan

Number
4442-01-01

Date 04/2025

Scale @ A4
As Marked

Planning
Location Plan

HEPPENSTALLS
Chartered Architects
Architecture
Surveying
Planning
Project Management
RIBA
Allisons Buildings, 135 Armitage Road Milnsbridge, Huddersfield, HD3 4JY tel 01484 658411
projects@heppenstalls.net www.heppenstalls.net