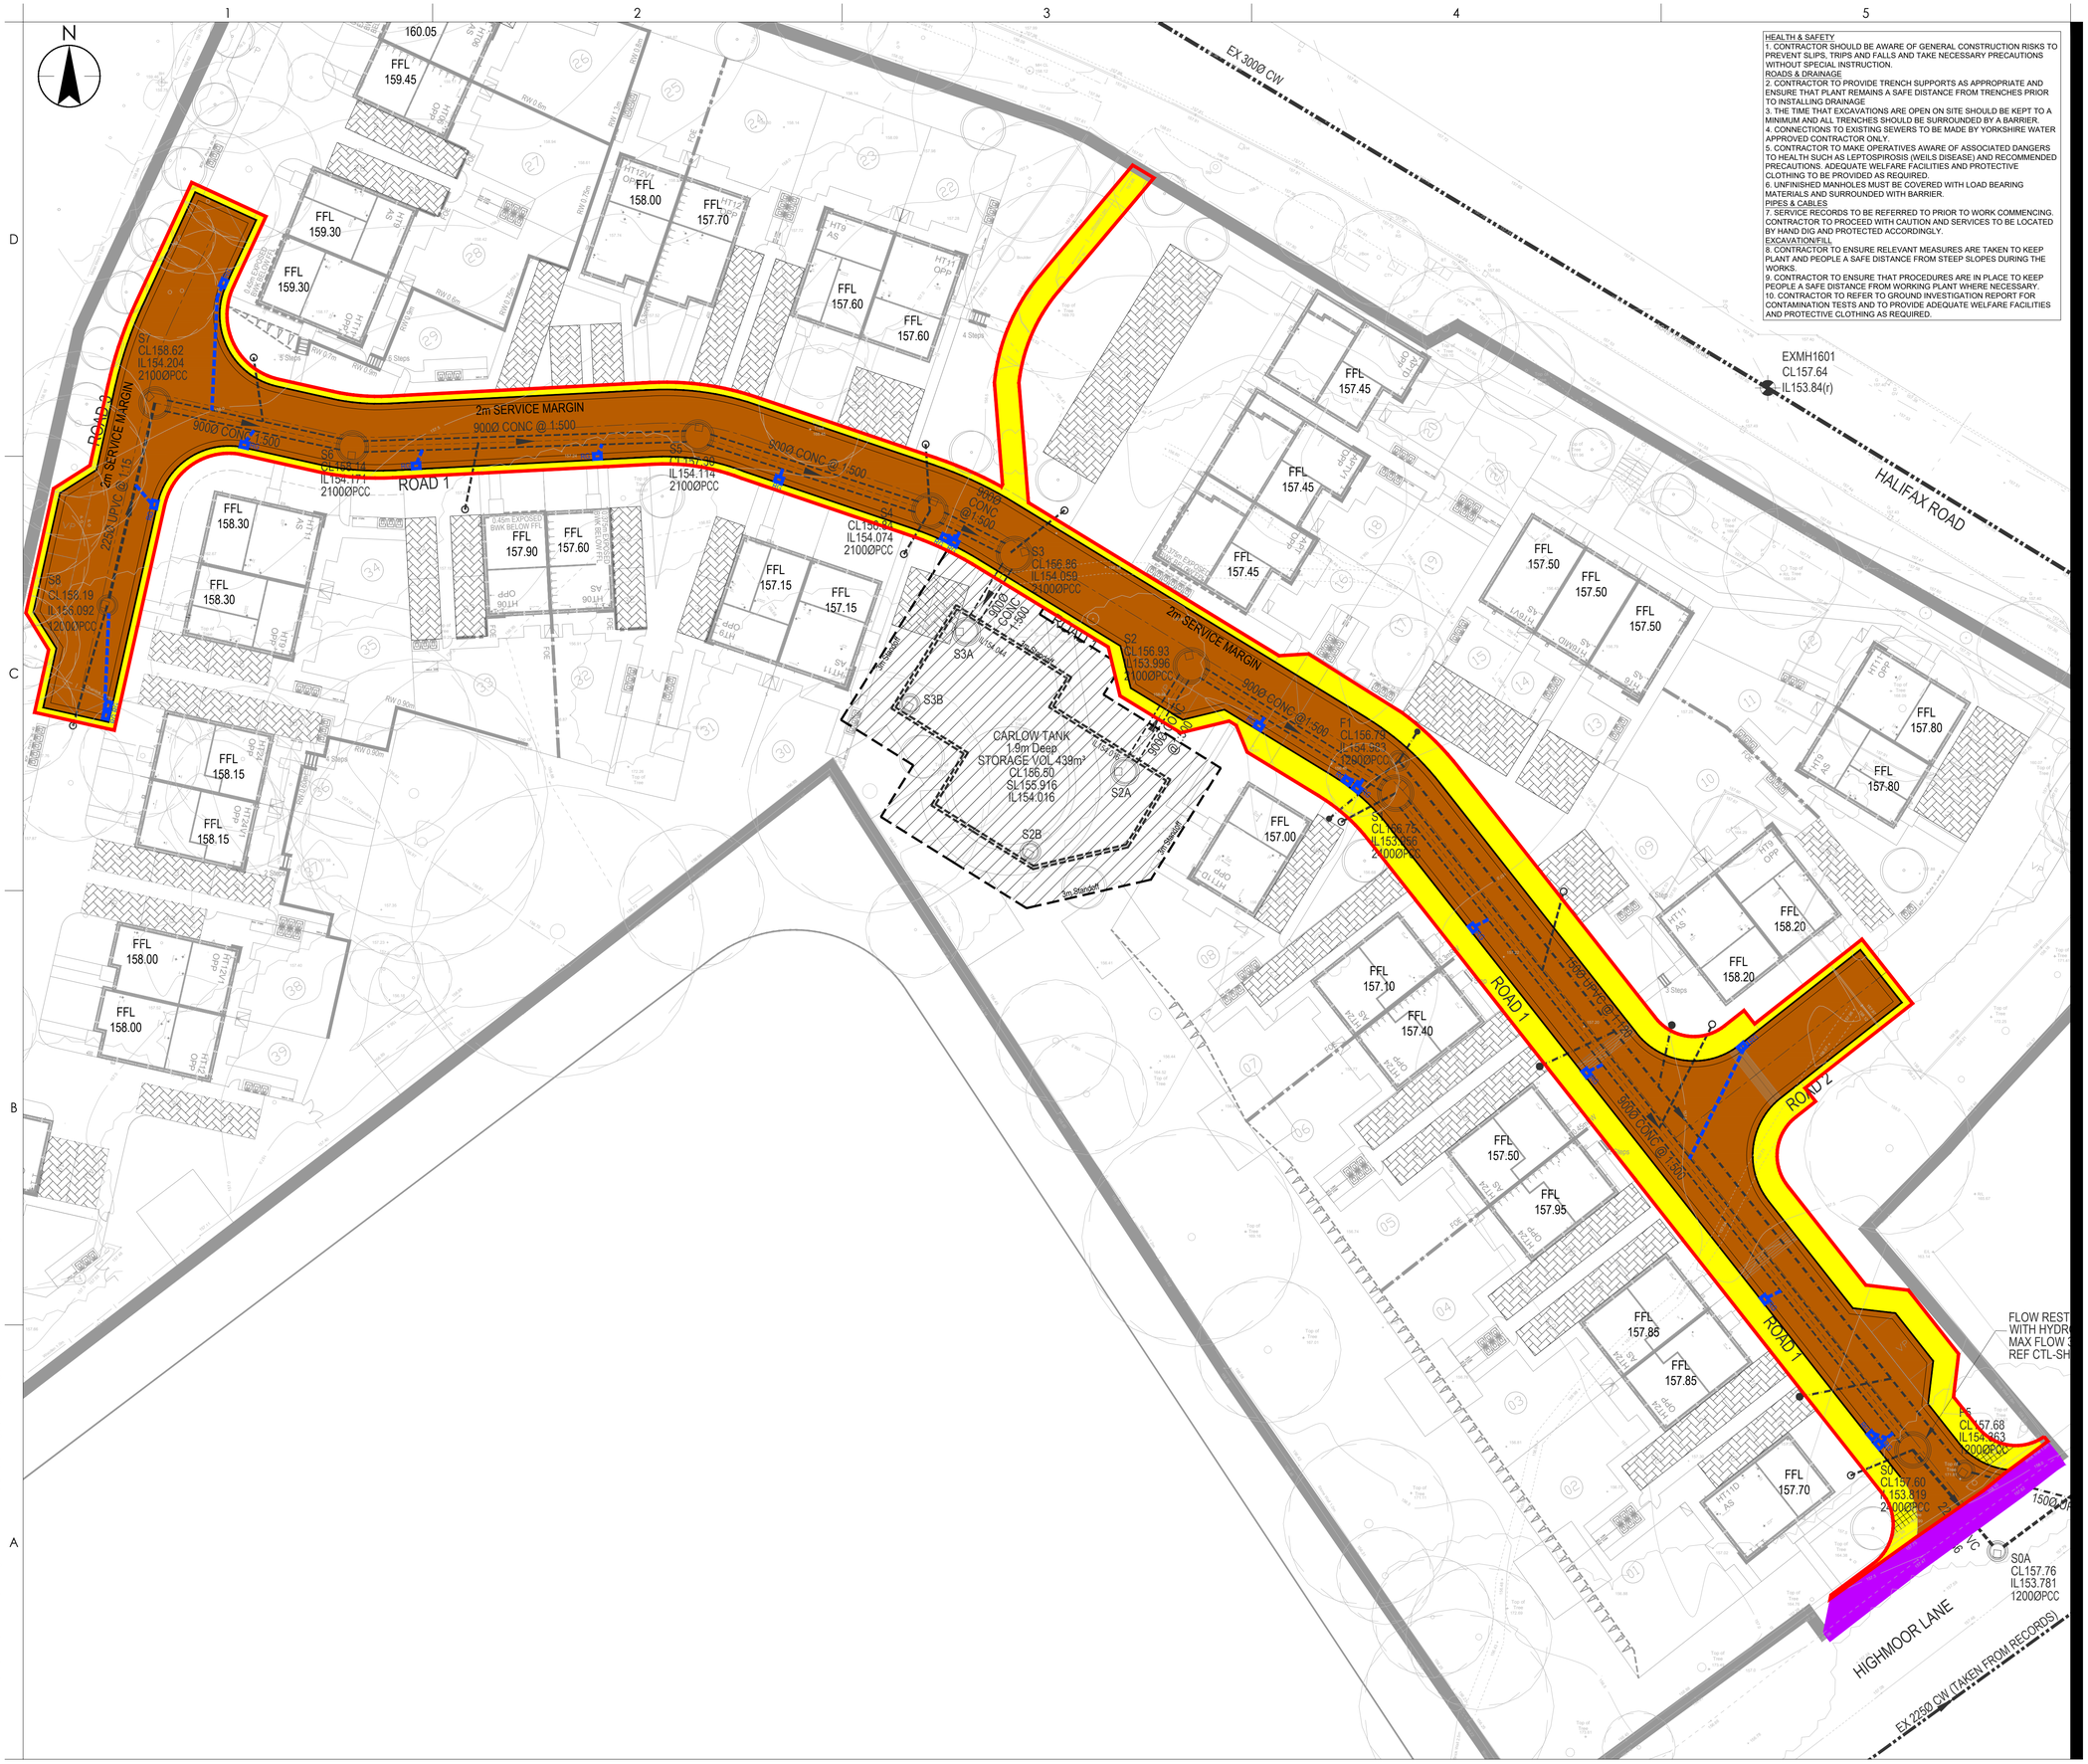

Stantec

Stantec UK Limited
2 Esh Plaza, Sir Bobby Robson Way, Great Park, Newcastle upon Tyne
Newcastle upon Tyne
NE13 9BA
Tel. +44 (0)1912 302993
www.stantec.com/uk

Copyright Reserved

The Copyrights to all designs and drawings are the property of Hydrock Consultants Ltd. Reproduction or use for any purpose other than that authorised by Hydrock is forbidden.

The Contractor shall verify and be responsible for all dimensions. DO NOT scale the drawing. Any errors or omissions shall be reported to Hydrock without delay.

Colour Disclaimer

This drawing has been documented in colour. This drawing is required to be printed in colour. Failure to do so may result in loss of information. Black and white printing may be used if specific black and white documents have been obtained from Stantec.

Highway Adoption Key

- Extent of area to be adopted
- Adoptable carriageways, including road humps and ramps
- Adoptable footways, footpaths, and cycle tracks, including steps and vehicle crossings
  Adoptable paved verges or margins, including vehicle crossings
- Works to exting publicly maintainable highways
- Adoptable highway drainage gullies (RG)

0 5 10 15 20 25m

SCALE 1:250

P04 UPDATED TO CURRENT LAYOUT	JF	MP	10.12.2025
P03 UPDATED TO CURRENT LAYOUT	MP	-	17.09.2025
P02 CARLOW TANK ARRANGEMENT UPDATED	JF	JF	01.08.2025
P01 INITIAL ISSUE	JF	MP	04.07.2025
Issued/Revision	By	Appd	DD.MM.YYYY
	JF	JF	MP	04.07.2025
	Dwn.	Dsgn.	Chkd.	DD.MM.YYYY

Issue Status

S2 - FOR INFORMATION

This document is suitable only for the purpose noted above.
Use of this document for any other purpose is not permitted.

Client/Project Logo

thirteen
Managing and building homes

Client/Project

THIRTEEN GROUP

HIGHMOOR LANE, CLECKHEATON

Title

SECTION 38 DRAWING

Project No.	A1 Scale
39134	1:250
Revision	Drawing No.
P04	**BC0942-STA-XX-XX-D-C-6100**

Plotted: 11.12.2025 12:11:23 | Plot By: Esther Jones
C:\Users\EJones\Desktop\39134 - Highmoor lane cleckheaton\01_wip\cb_drawings\c\working drawings\bc0942-sta-xx-xx-dc-c-6100 - section 38.dwg