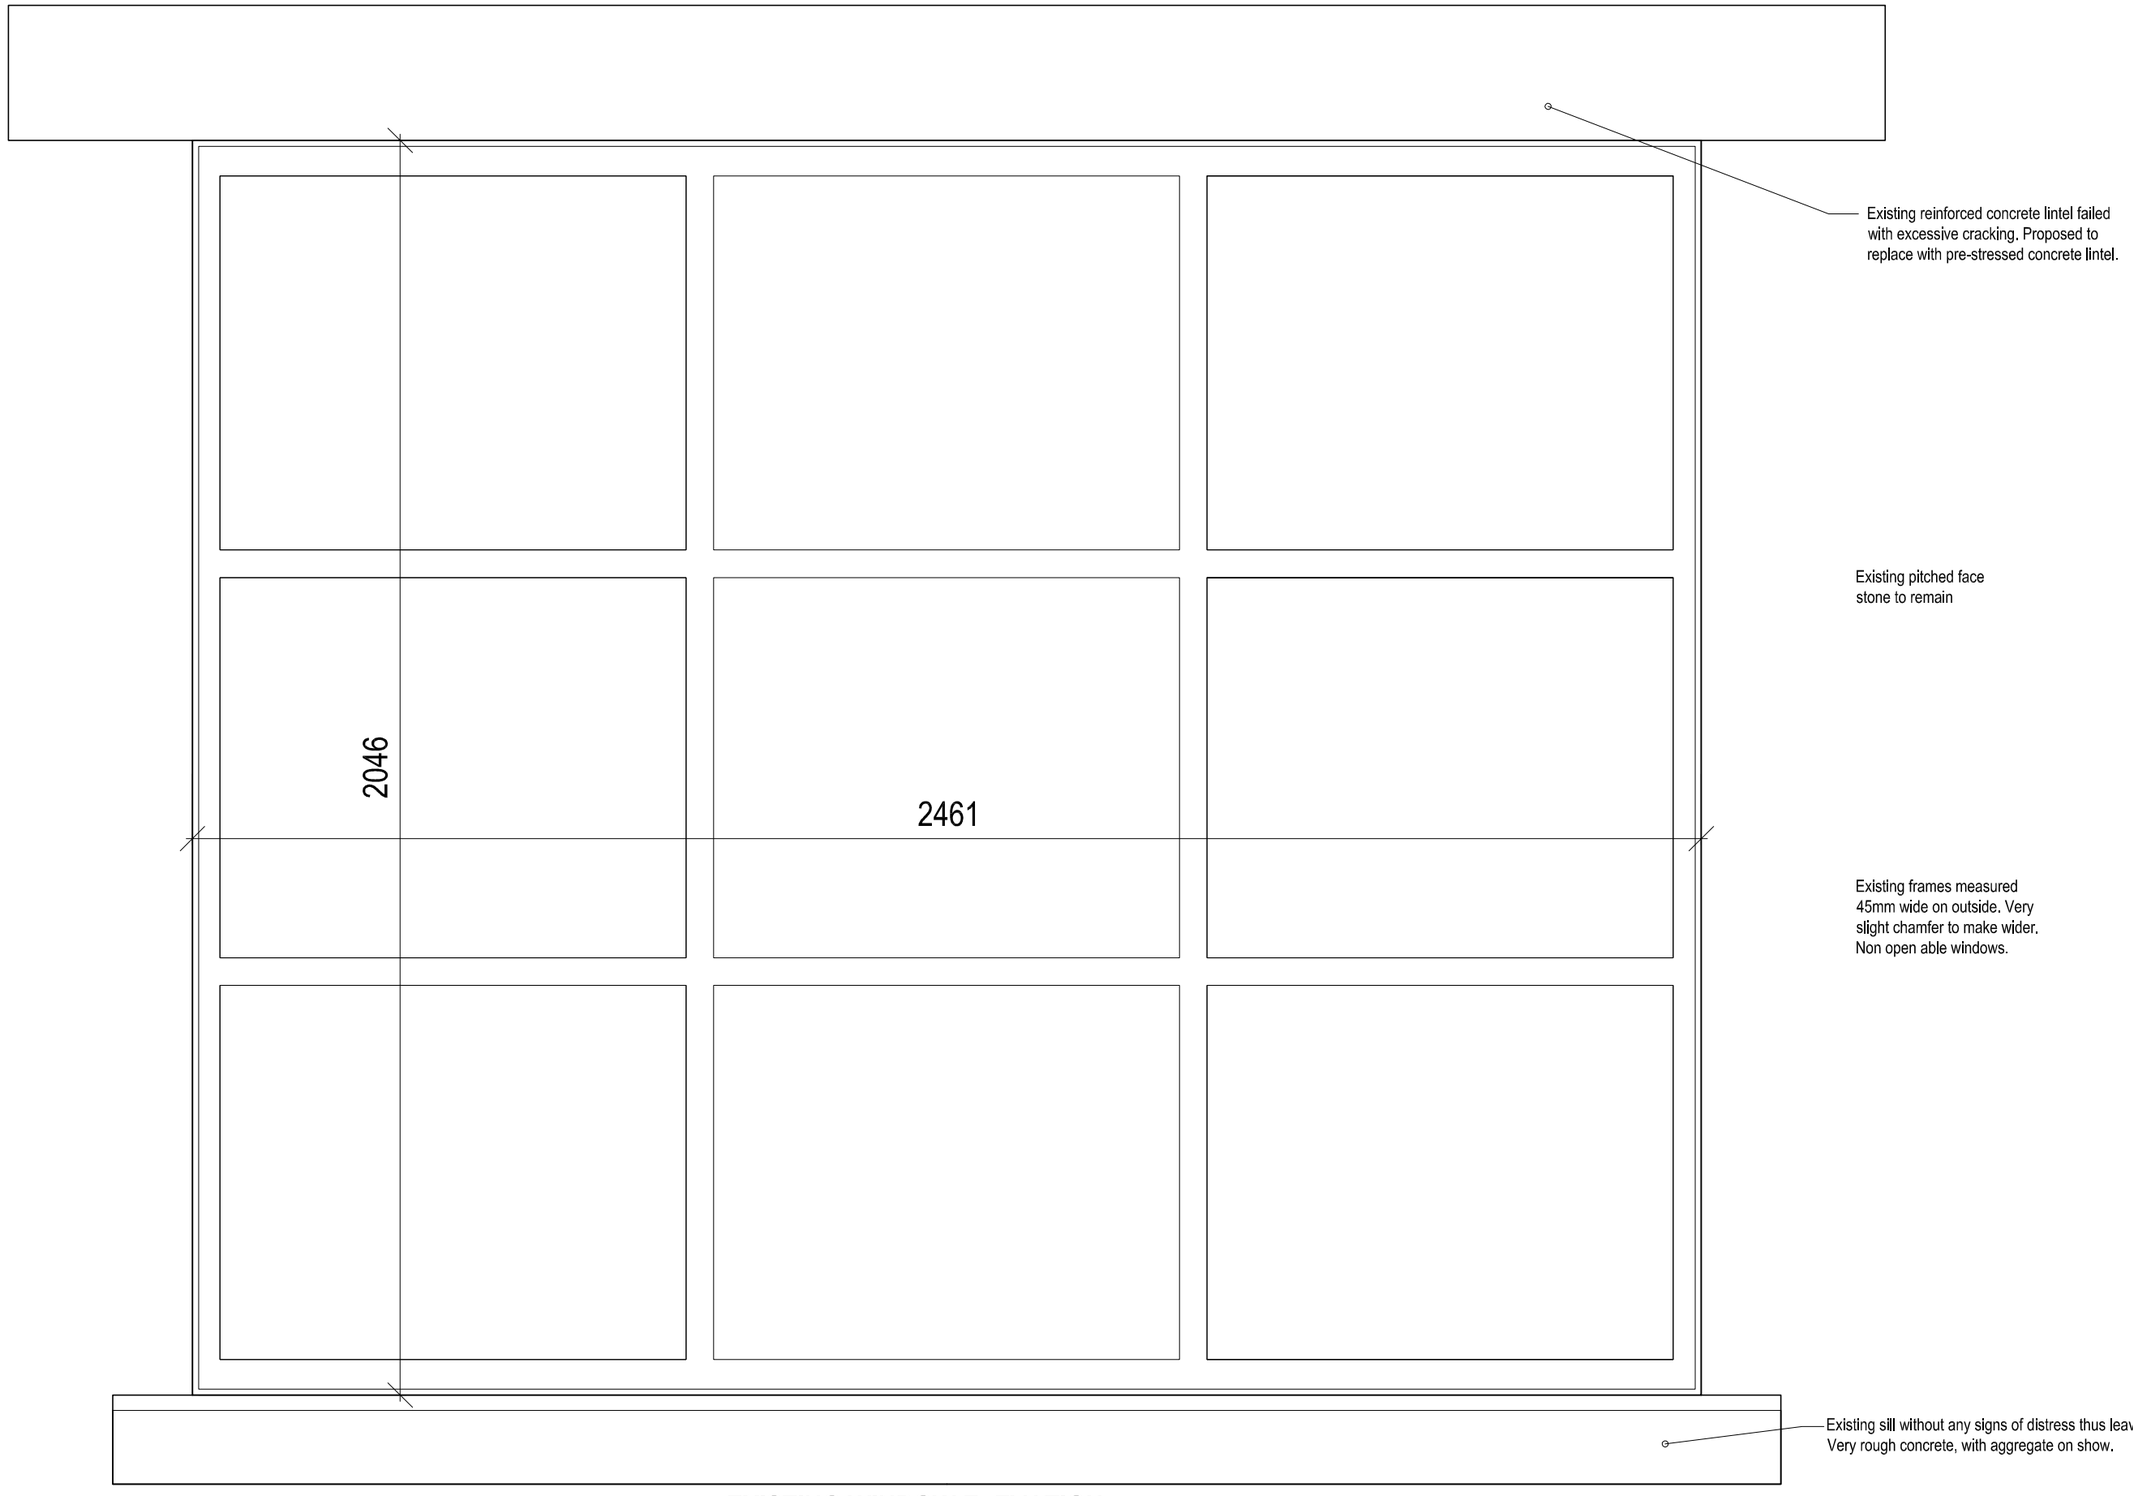


EXISTING WINDOW ELEVATION

SCALE 1:10

GENERAL NOTES:

1. THIS SKETCH TO BE READ IN CONJUNCTION WITH A 001.
2. TO BE READ IN CONJUNCTION WITH ALL NOTES.
3. REFER TO PLAN FOR LOCATION OF BEAMS

© EDGE DESIGN CONSULTANCY, 2022. ALL RIGHTS RESERVED.

EDGE DESIGN CONSULTANCY
STRUCTURAL ENGINEERING
https://www.facebook.com/edgedesignconsultancy
e-mail: edgedc@hotmail.co.uk

Masjid As-Salam, New Street, Earlsheaton, Dewsbury, WF12 8JJ
CLIENT: Masjid As-Salam, Care of Mr U Mayet

EXISTING WINDOW AND OPENING TO REMEDIATE - ELEVATION

Date: 05/2025	Sheet size: A3	Drw No. 1919 / A 030