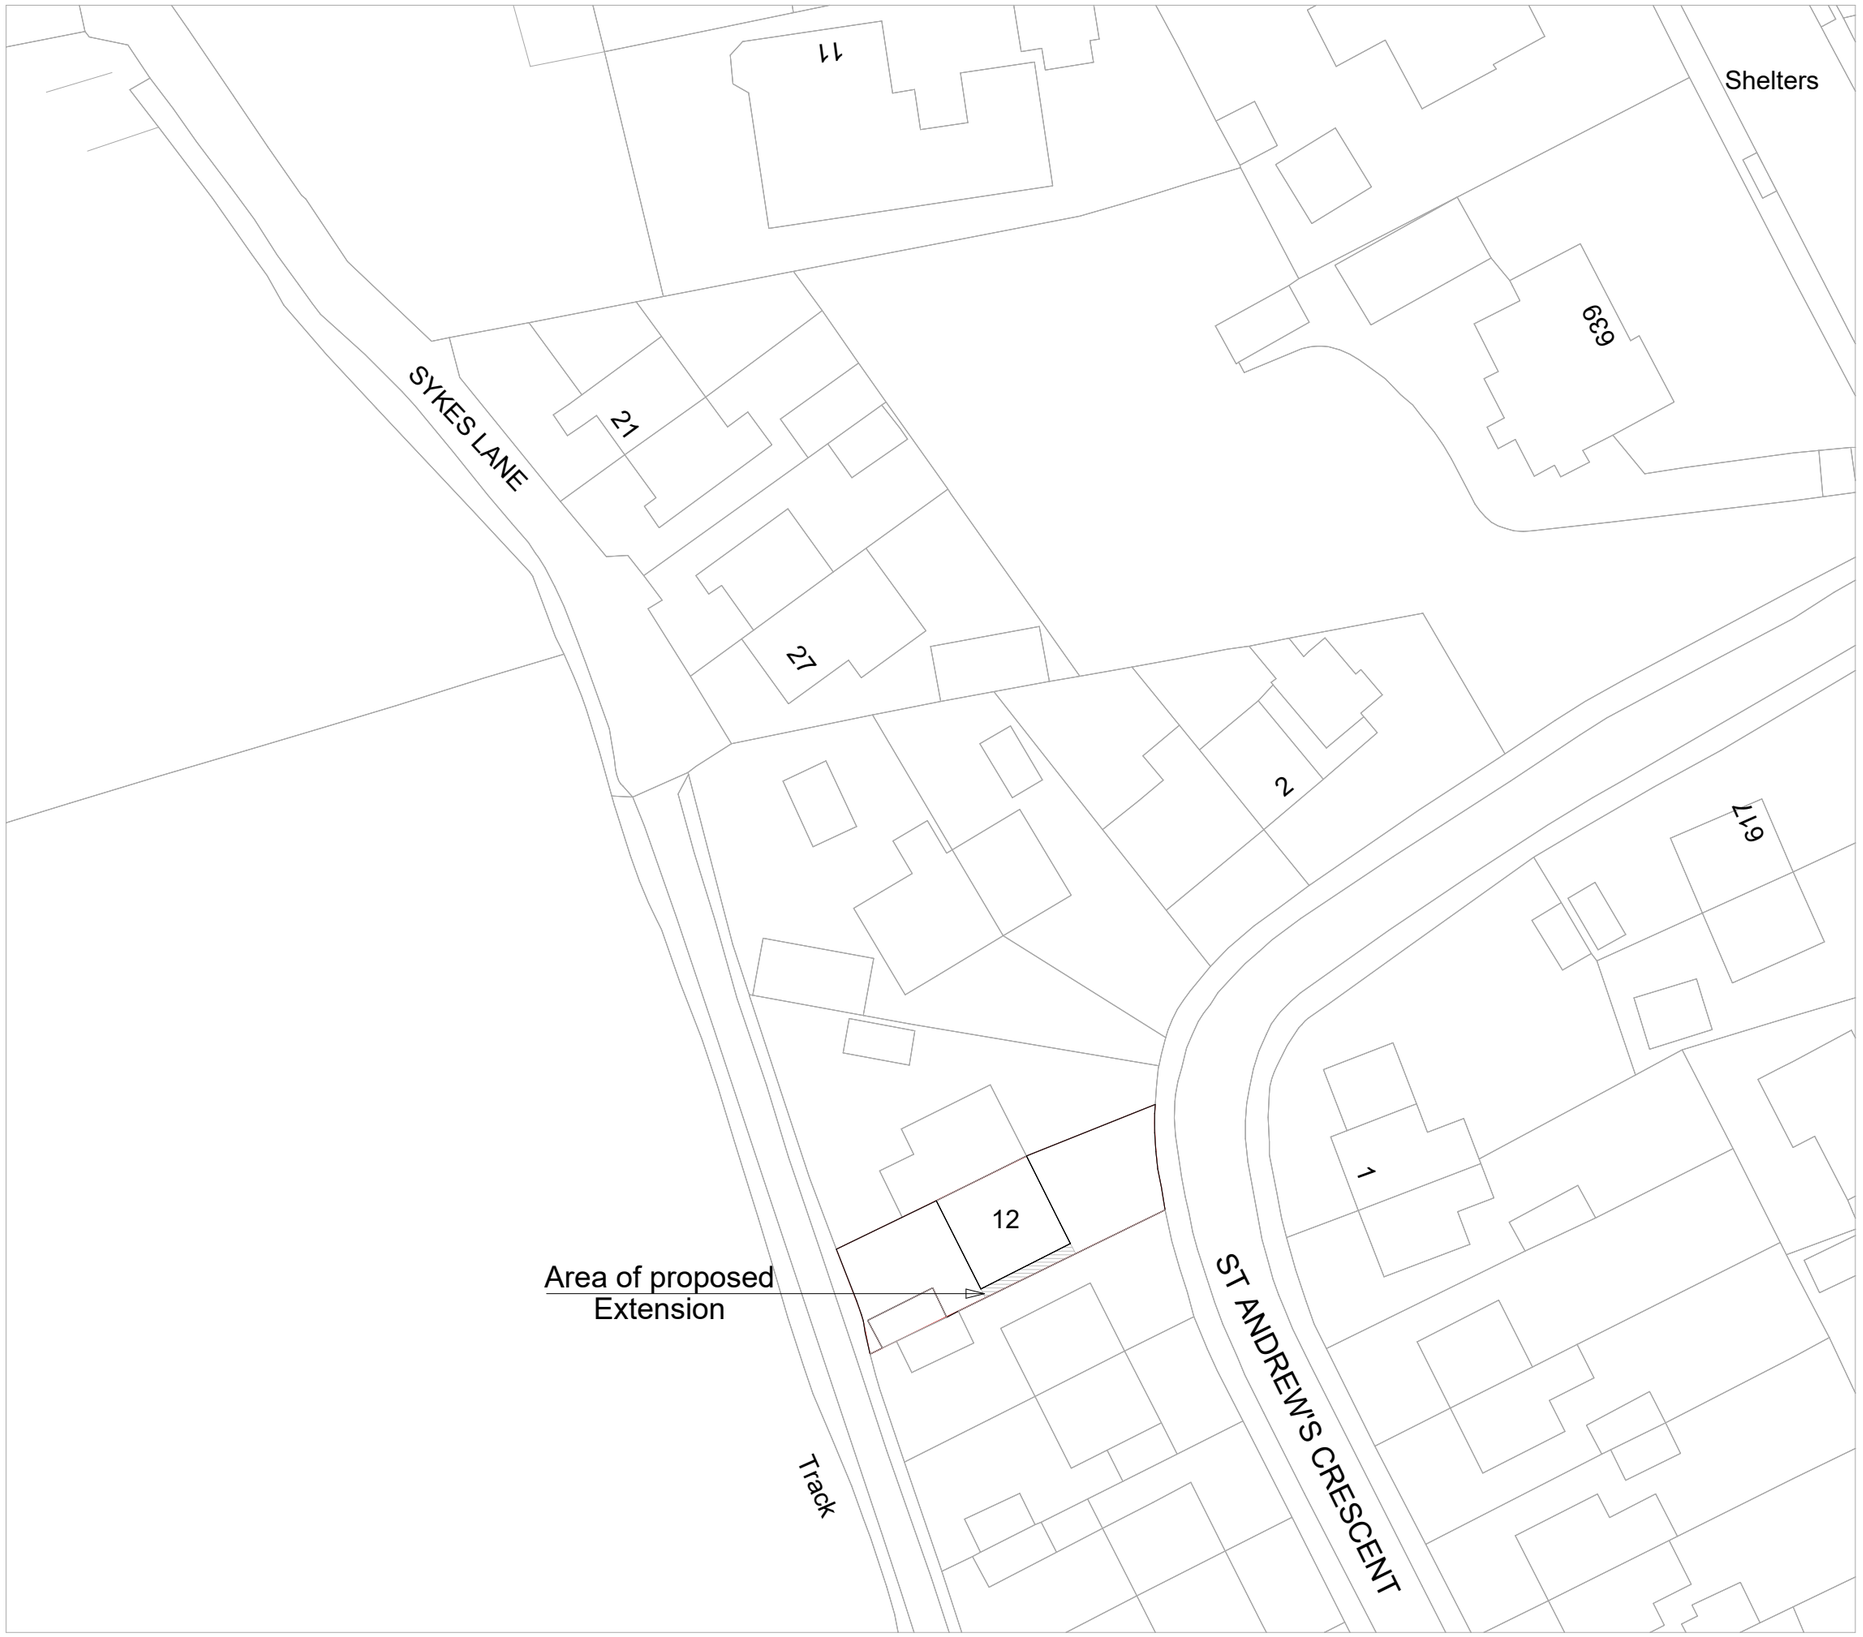


N

Blue Hill Homes Ltd
24 intake Road
Pudsey
Leeds
LS28 9BZ

Visit us at BlueHillHomes.co.uk

Contact: Richard Burrows
Tel: 07866 519 100
Email: Richard@BlueHillHomes.co.uk

Project

Proposed side extension

12 St Andrew's Crescent,
Oakenshaw,
BD12 7EL

Block and location plans

Drawing No. 222/01

Date
June '25

Drawn by
RJB

Scale: 1:500

Page Size - A3