NOTES
DO NOT SCALE FROM THIS DRAWING.
It is the Contractor's responsiblity to check all governing dimensions and verify all dimensions on site before commencing any work or making any shop drawings.
This drawing is to be read in conjunction with schedules of work, specifications, bills of quantities and other relevant information. Any discrepancies are to be reported to the Project Architect.
Work and materials are to be in accordance with the Building Regulations and to comply with the relevant British Standards.
This drawing is copyright of Mark Brotherton Ltd and should not be reproduced in whole or part without their written permission.

REAR ELEVATION

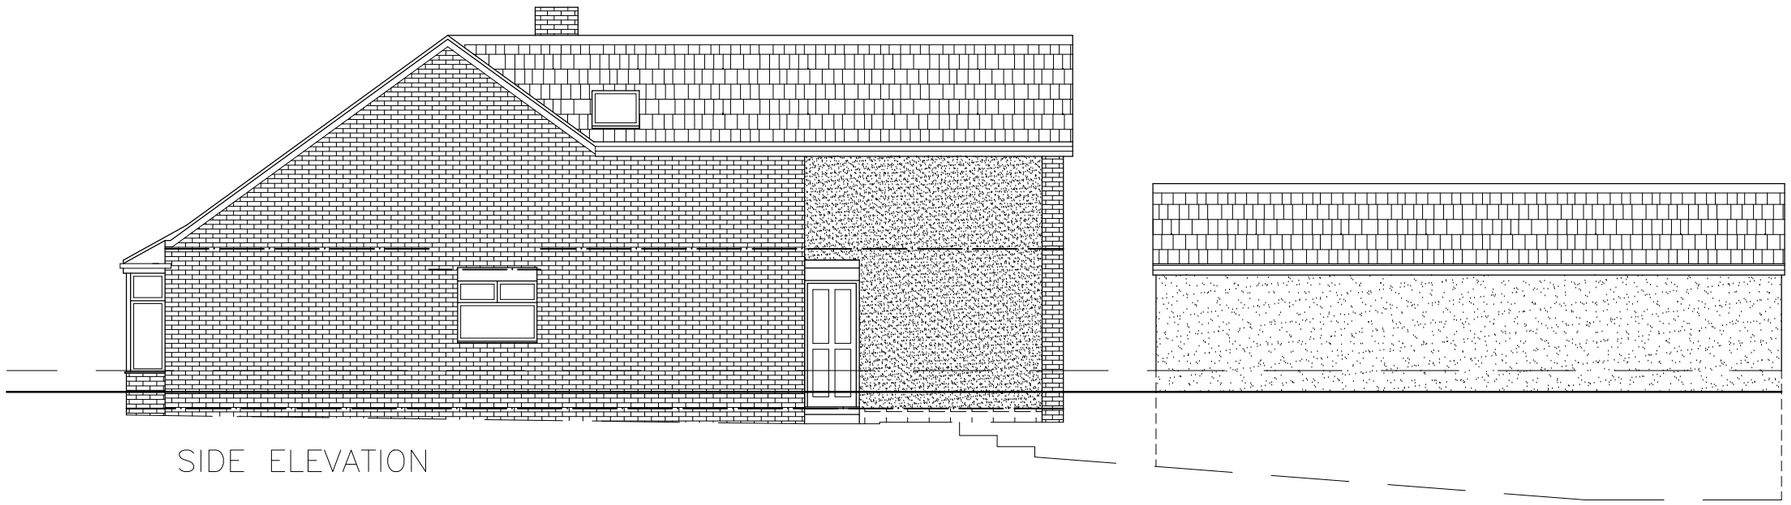

SIDE ELEVATION

Construction

Walls – Brickwork & render to match existing
Roof – Tiles to match existing, tile hung dormer cheeks
Windows – Powder coated aluminium with double glazed units to match existing
Drainage – modify existing foul & surface water, drainage to suit

Rev:	Date:	Notes:

FOX ARCHITECTURE & DESIGN
Fox Cottage, Whitley Road, Whitley
West Yorkshire, WF12 0LU
T 01924 459231
E info@foxarchitecture.co.uk
www.foxarchitecture.co.uk

Client: Mr J Oldroyd

Project: 33 Pennine Road
Dewsbury
WF12 7AP

Drawing: Proposed Elevations 1

Date: June 2025

Scale: 1:200 @ A3

Drawing No: 2501/112

Rev: