N

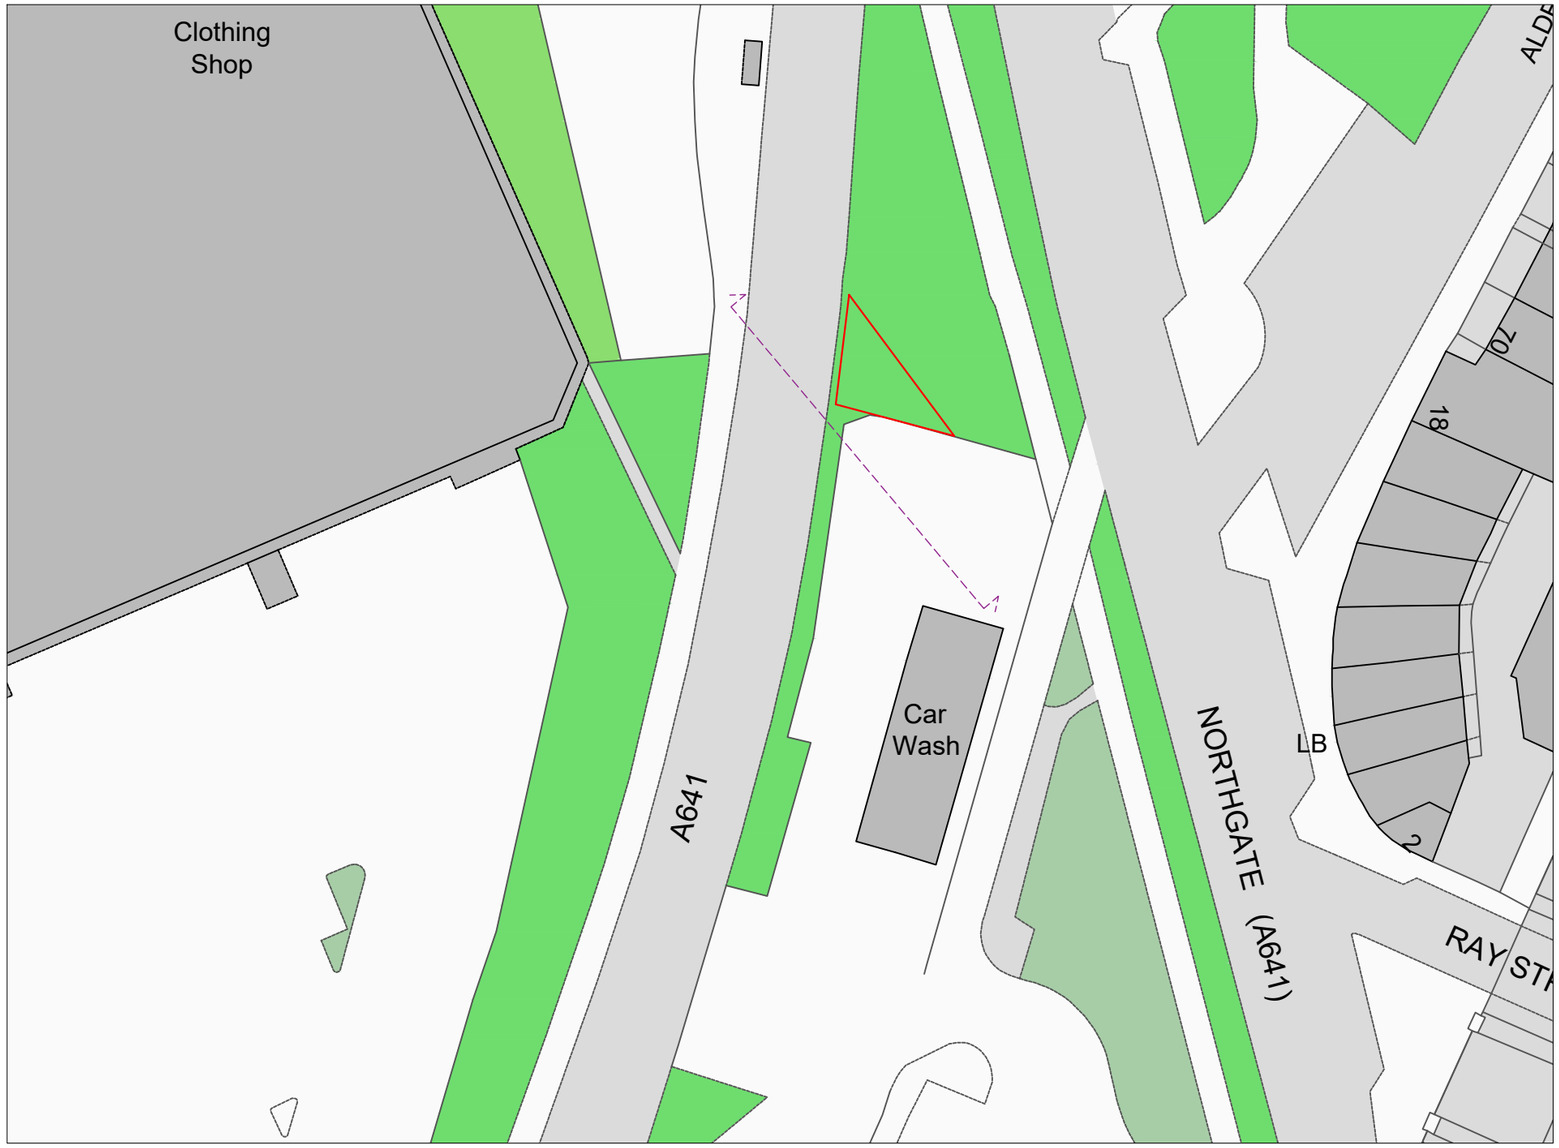

Crown copyright and database rights (2025) OS (100063368)

0 20m 40m

Title
Existing Site Plan

Address
Land On The South West Side Of
Bradford Road, Huddersfield, HD1 6HY

Client

Job No.
24563

Issued
30/05/25

Scale
1:500 @ A3

Key

1. Site Boundary
2. Elevation Line

All information is to be checked on site for accuracy and fit. Only drawings with WD status with the most recent revision are to be used for construction.

24563 ¦ PA ¦ 02