BLOCK/SITE PLAN
AREA 90m x 90m
SCALE 1:500 on A4
CENTRE COORDINATES: 421830, 417685

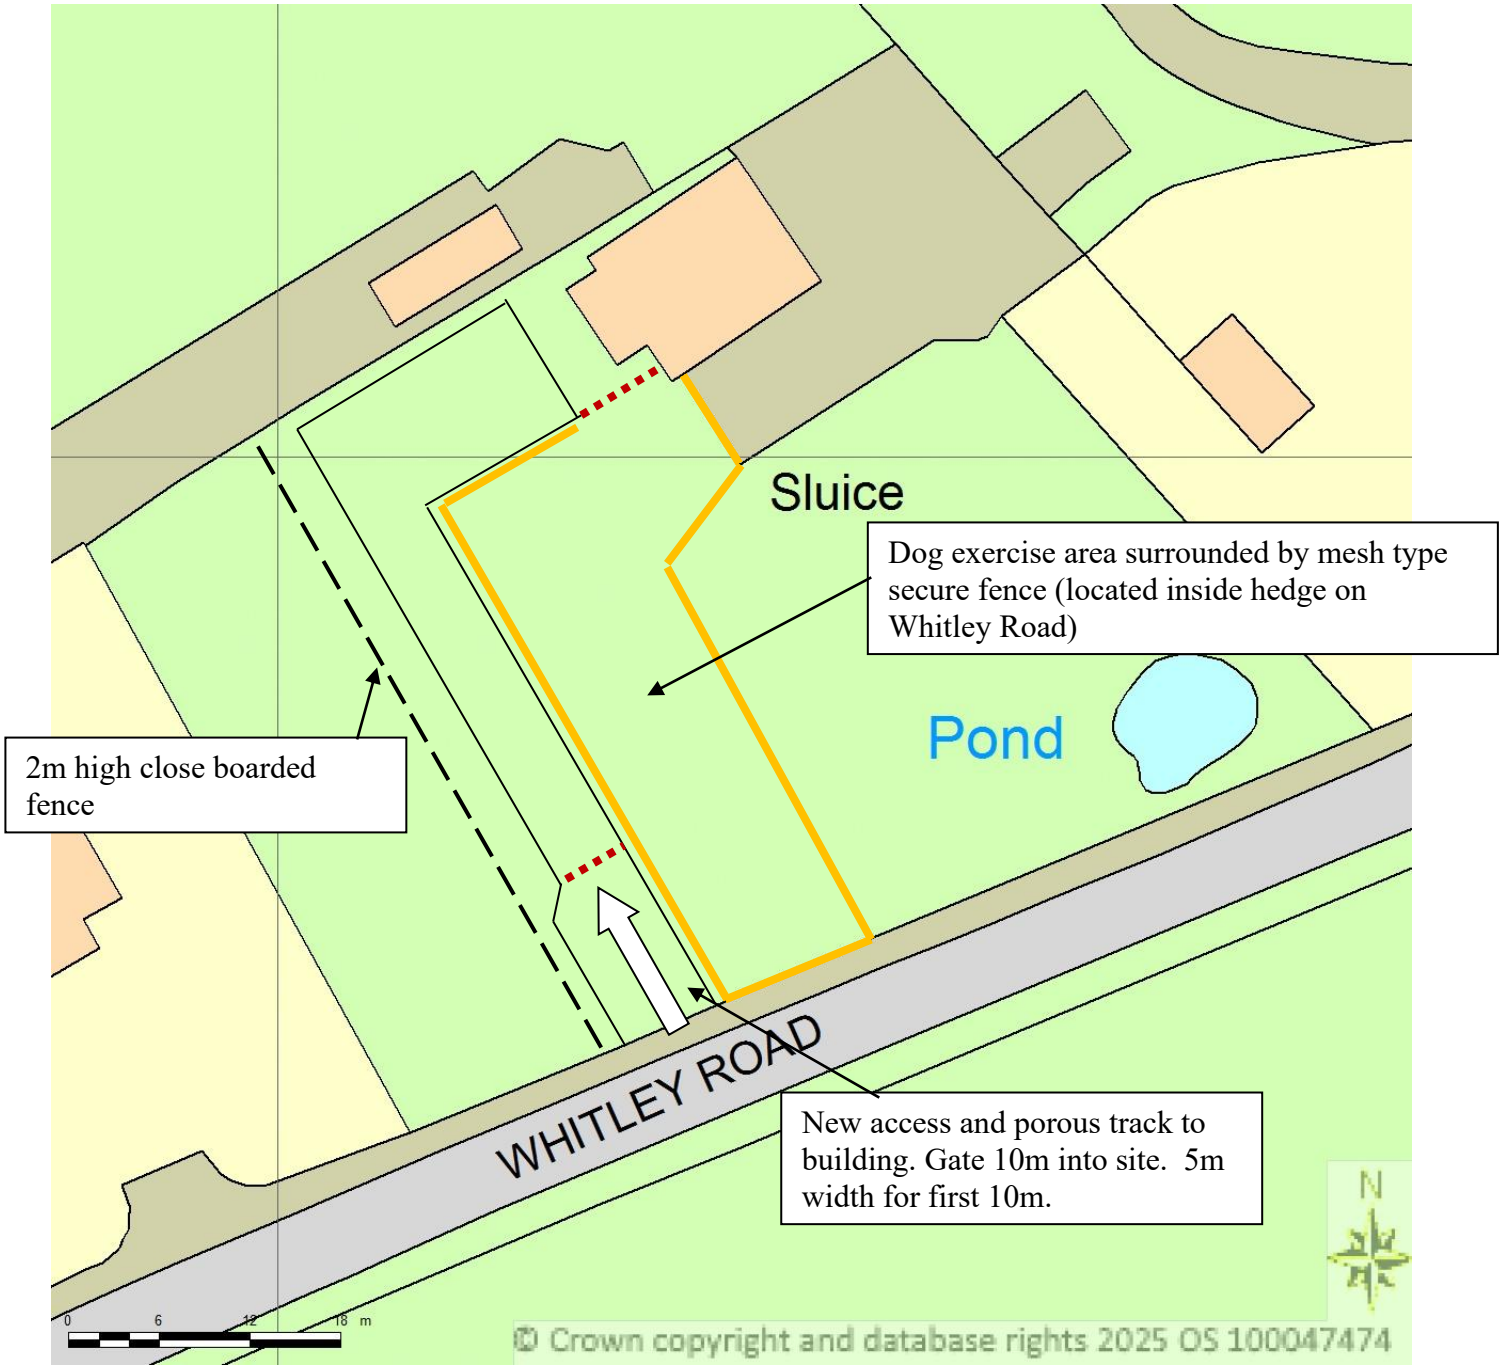

Supplied by Streetwise Maps Ltd
www.streetwise.net
Licence No: 100047474
11/06/2025 10:42:57