



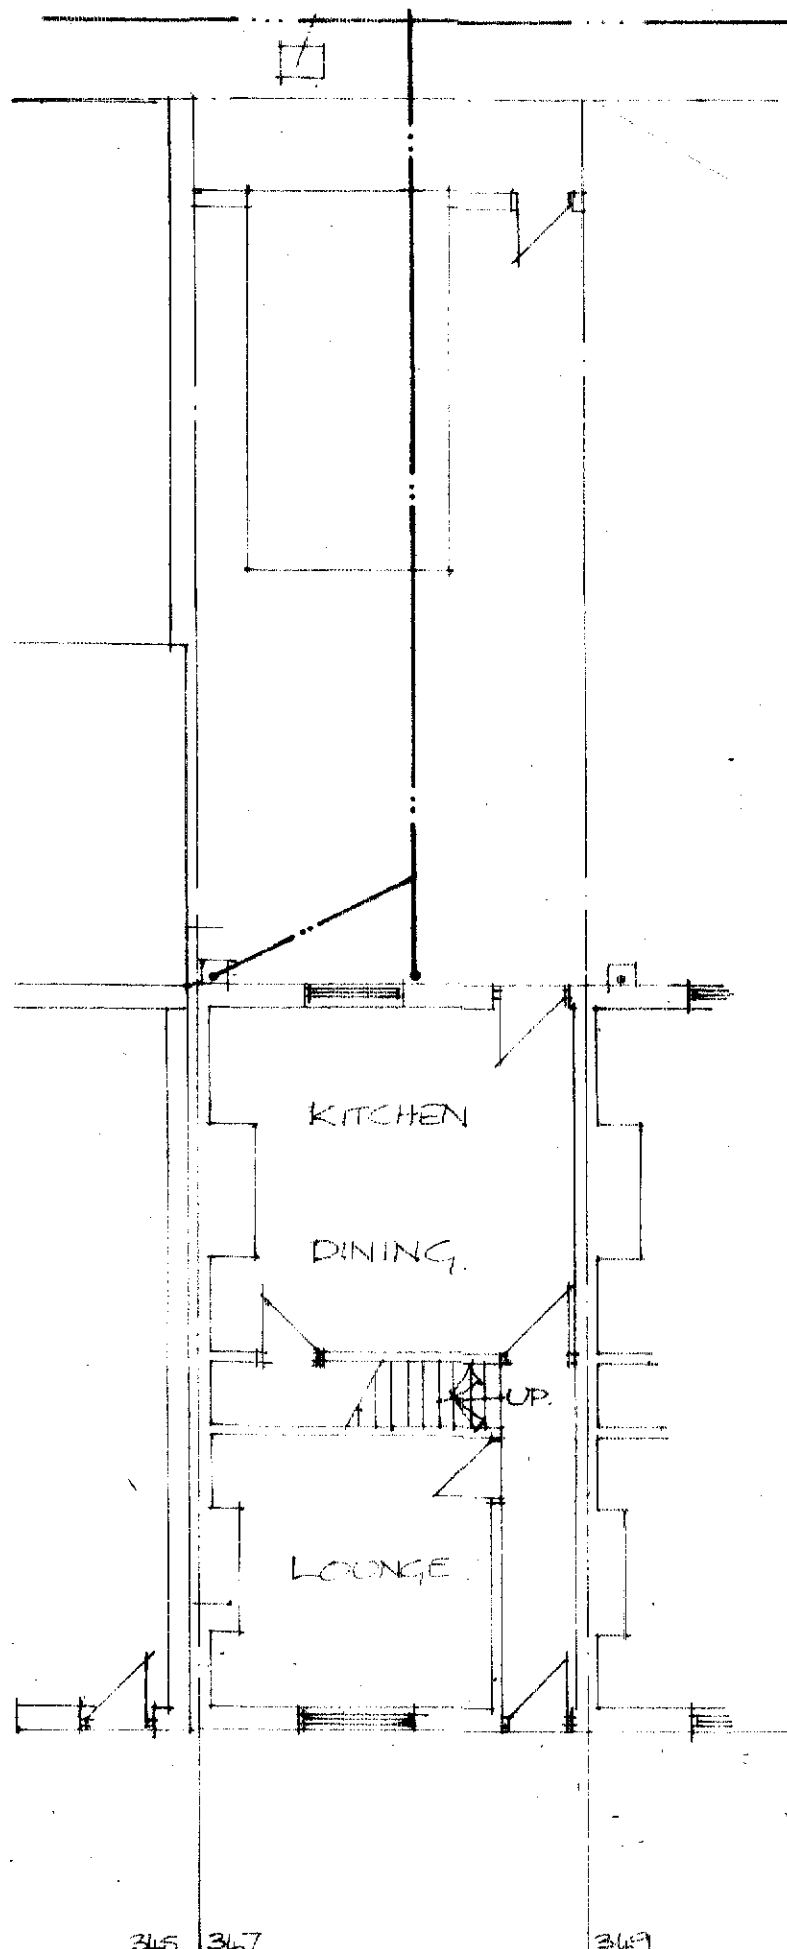


**GROUND 1:100**

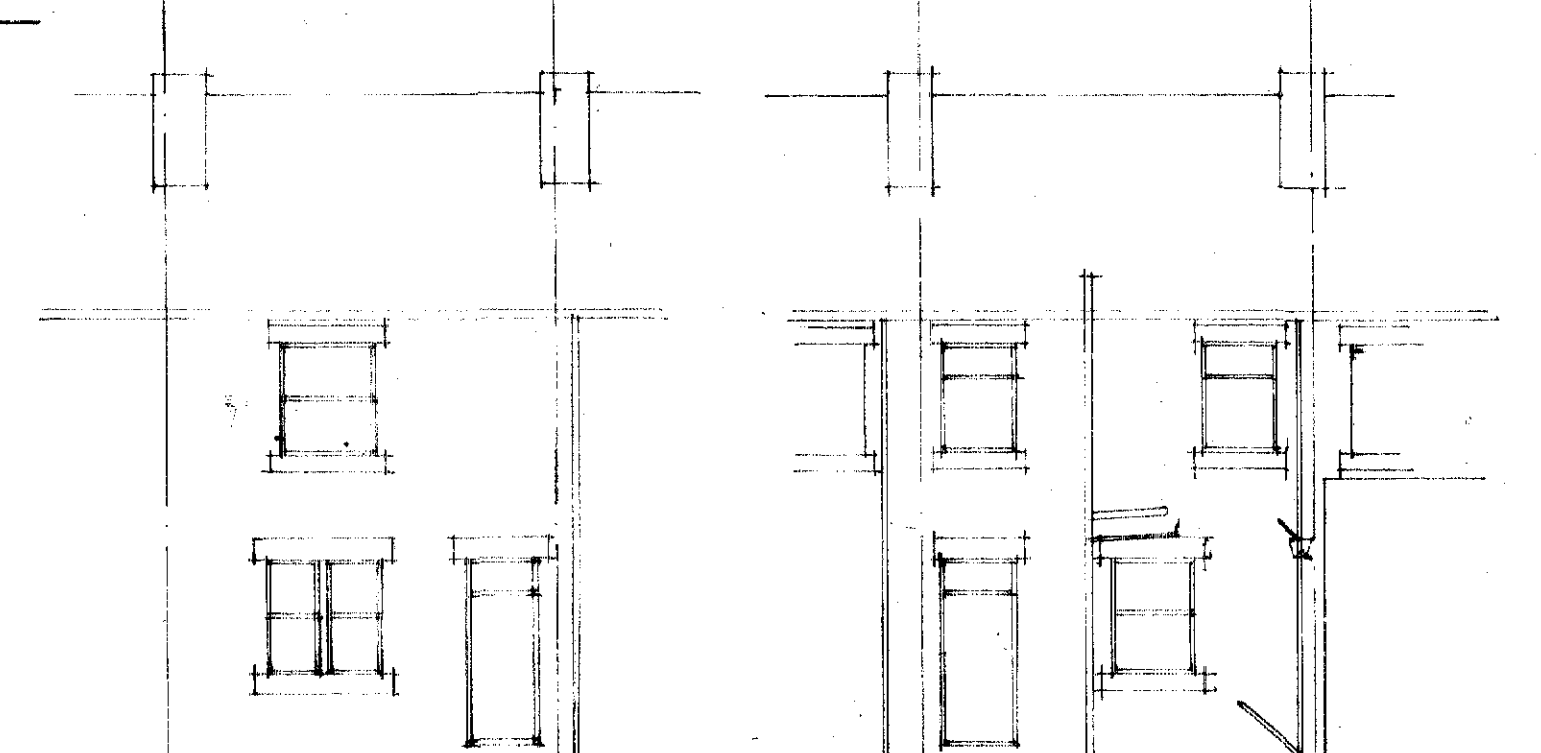


**FRONT 1:100**


**REAR 1:100**

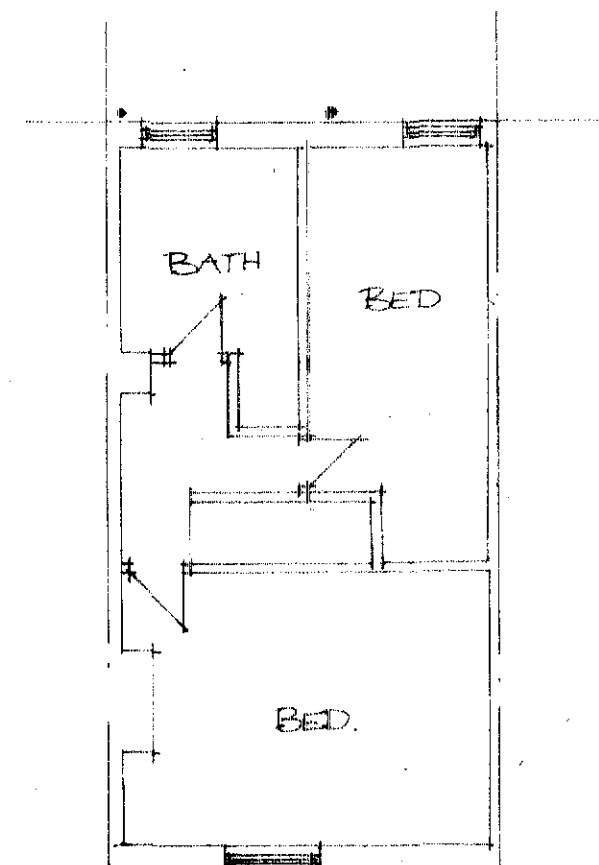

**FIRST 1:100**

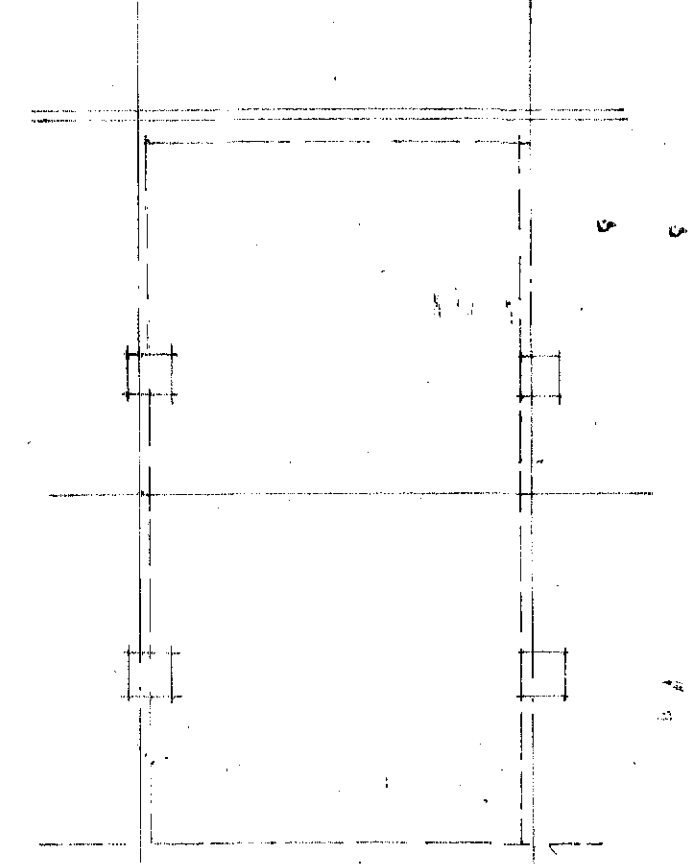

**ROOF 1:100**

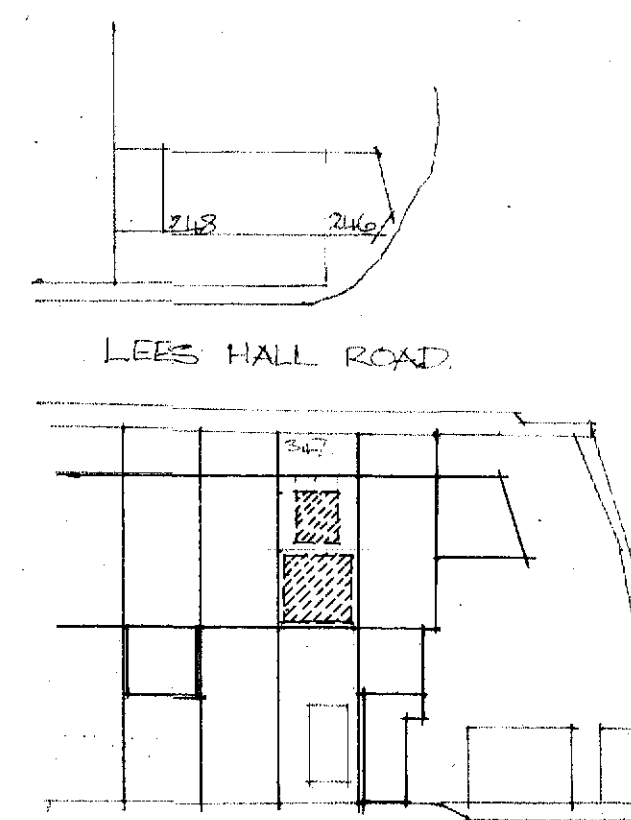

**BLOCK PLAN 1:500**

**LOFT CONVERSION WITH DORMERS**  
**347 LEES HALL ROAD DEWSBURY**  
**EX DETAILS**  
**3471 HR/101**