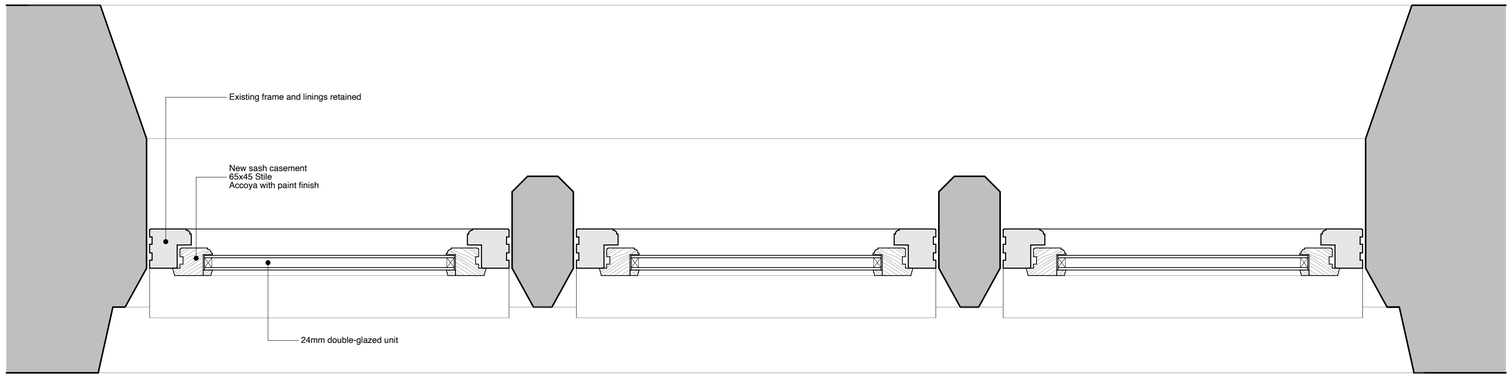

Plan 1:5

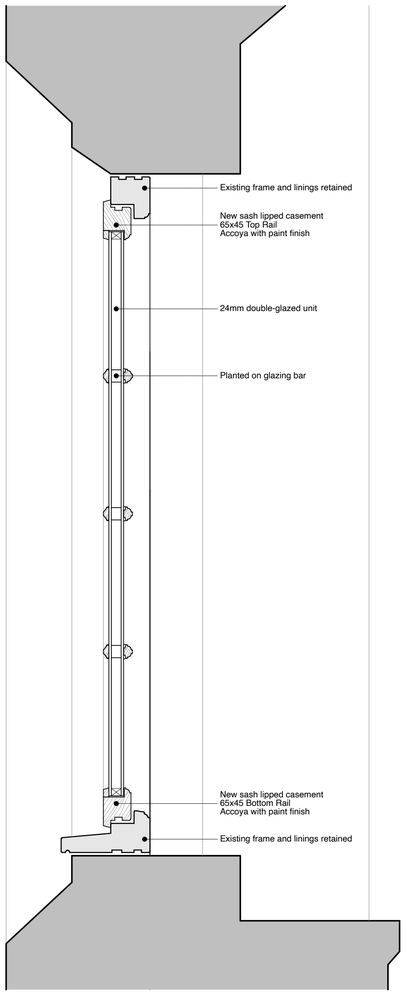

Section 1:5

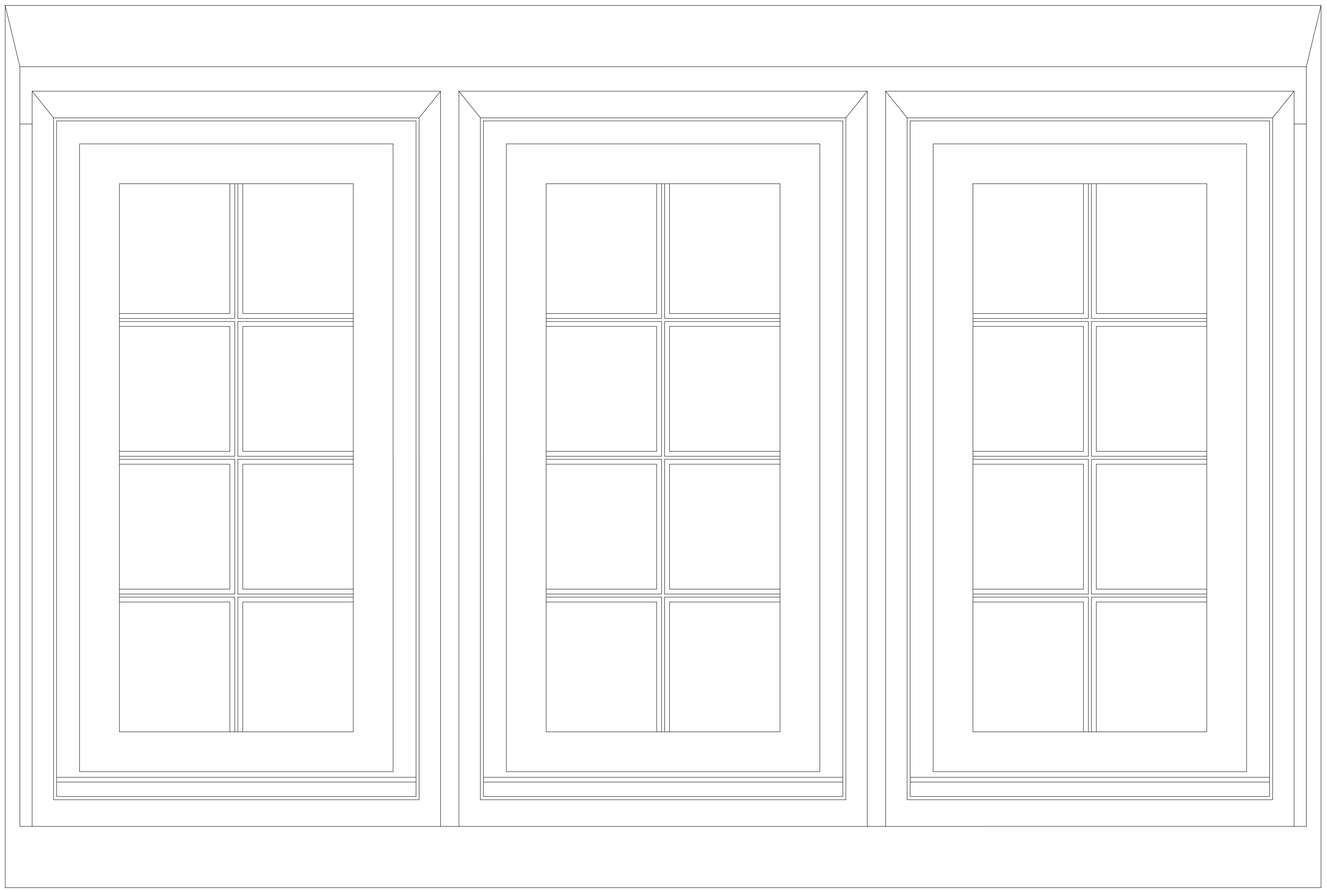

Elevation 1:5

Rev		Drawn	Date

Client
Mark Taylor

Job title
Wooldale Hall
64 Wooldale Road,
Wooldale

Drawing
Typical Casement Window

Drawing no:	Rev	Scale
3432 (3-) 03	•	1:5
Date	**Drawn**	**Chkd**
June 2025	MH	

ONE 17
CHARTERED ARCHITECTS

THE DYEHOUSE, ARMITAGE BRIDGE
HUDDERSFIELD, WEST YORKS HD4 7PD

TEL 01484 668 000 **FAX** 01484 668 001
E SOLUTIONS@ONE17DESIGN.COM

WWW.ONE17DESIGN.COM